



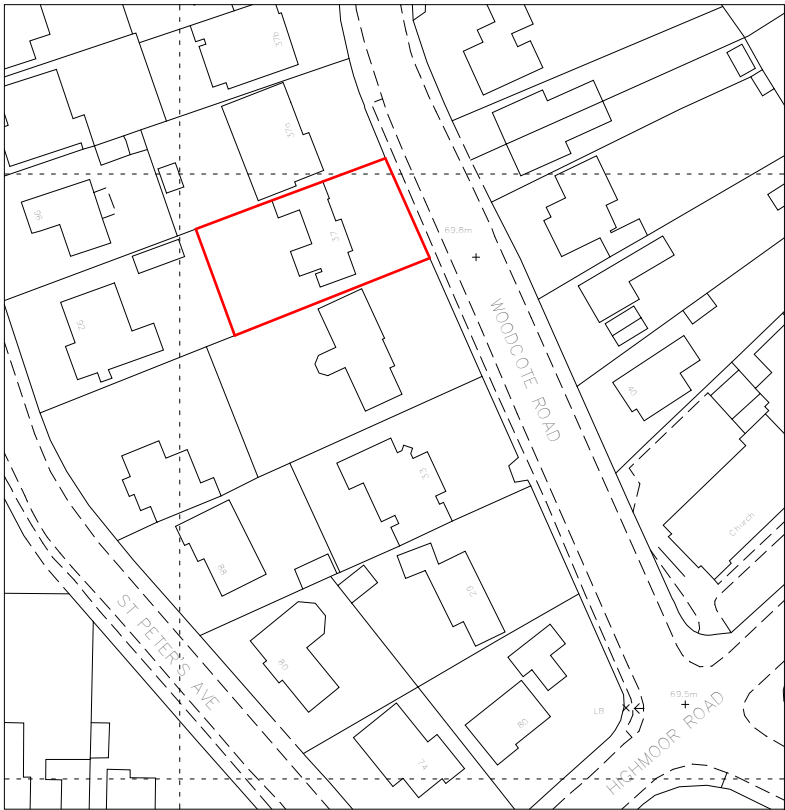


Existing Location Plan

Location | RF-RDG | Scale 1 : 1250

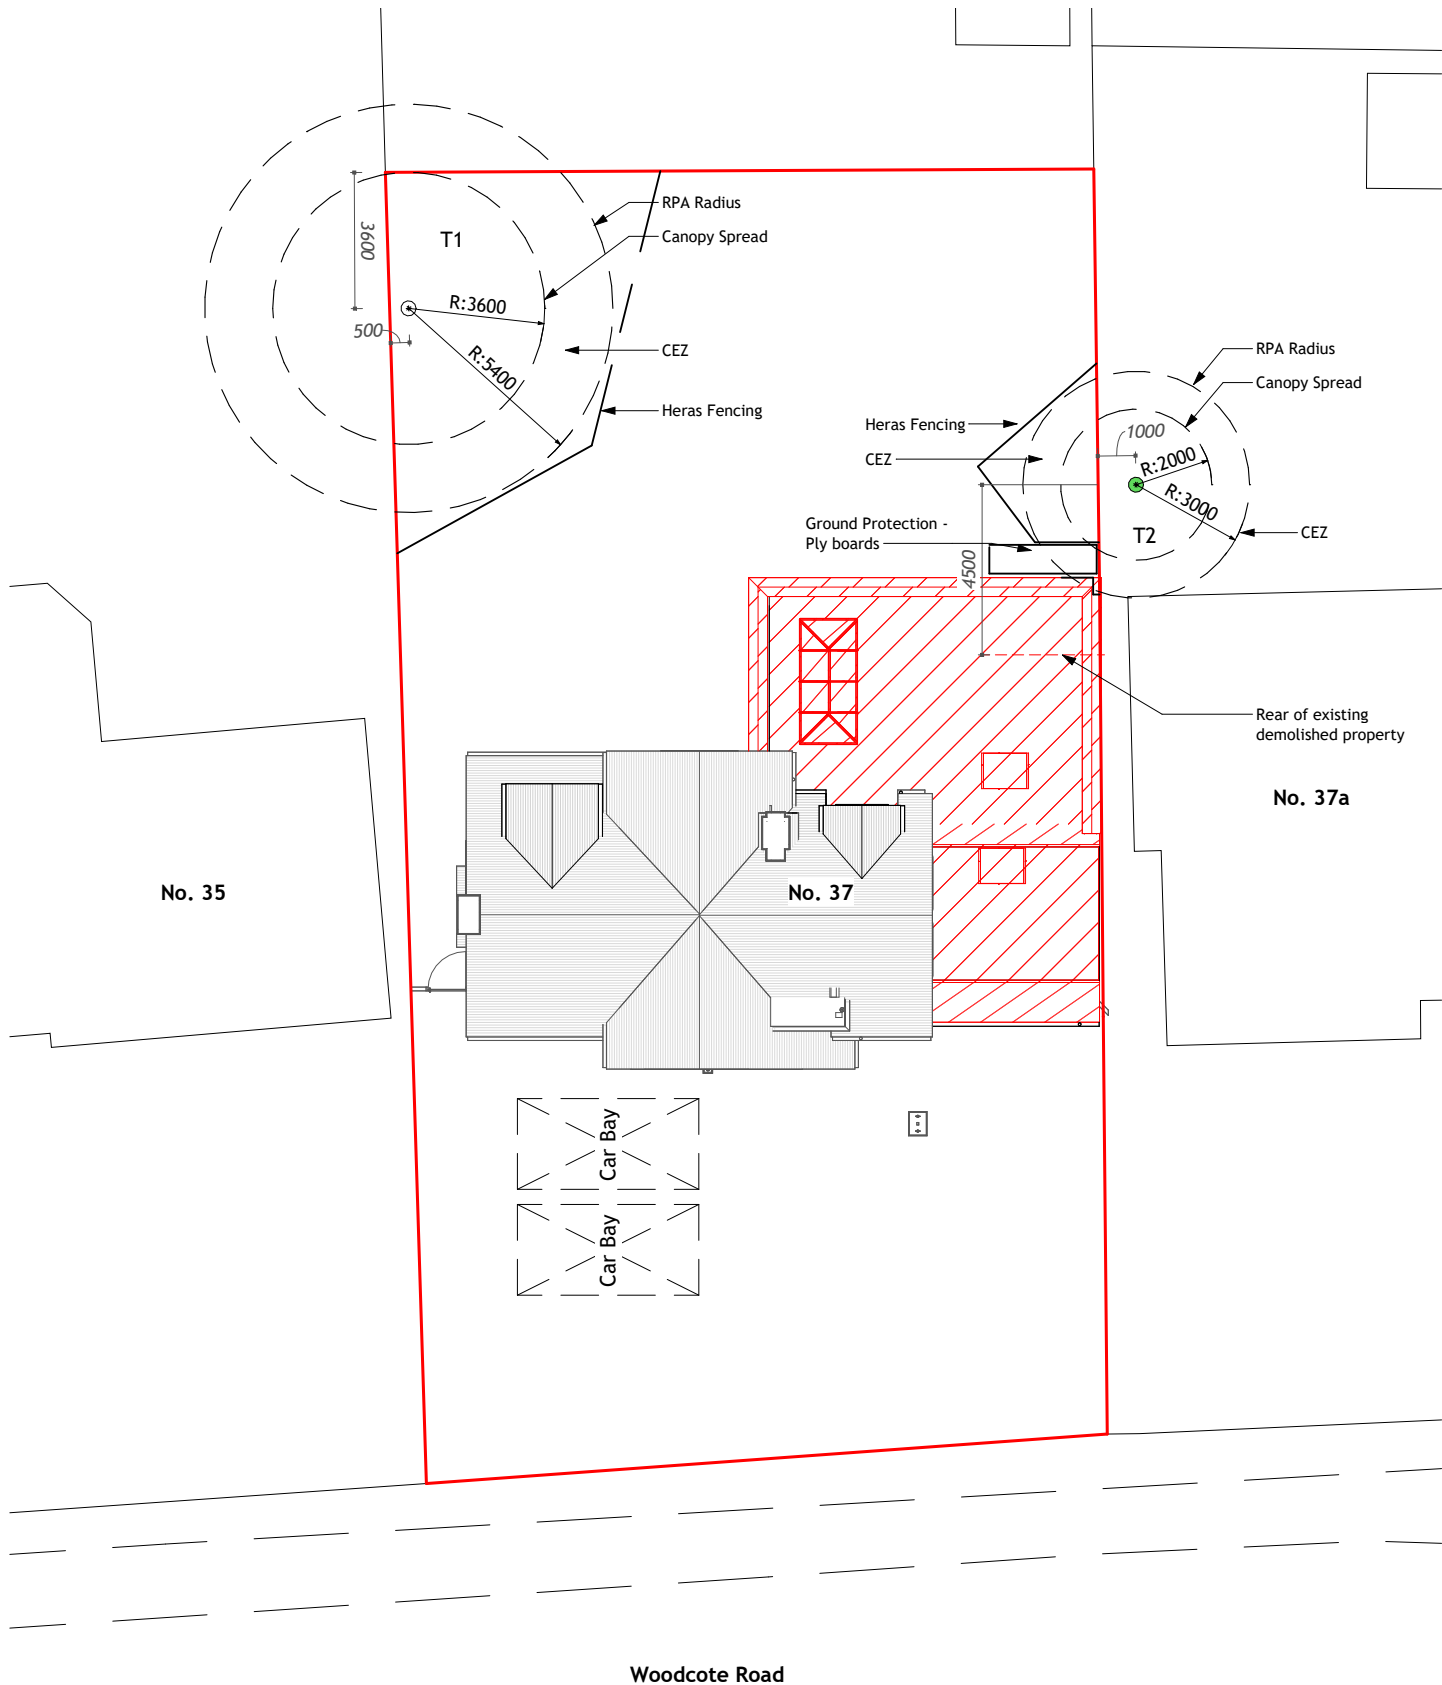

Proposed Site Level Plan

General Arrangement | RF-RDG | Scale 1 : 200

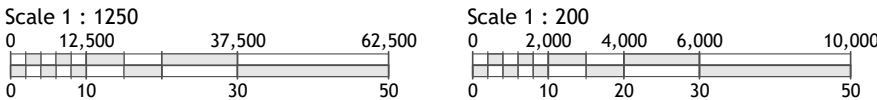

Copyright © 2023 Michael Aubrey Partnership Ltd. (MAPL)

Sheet Notes

- the drawing is copyright protected and may not be used, reproduced or relied upon by any third party except as explicitly agreed by MAPL
- all dimensions are in millimetres unless noted otherwise
- all measurements must be obtained from stated dimensions only and checked before ordering any materials. Measurements must not be scaled off the drawing except for Local Authority Planning application purposes
- all drawings must be read in conjunction with all other project drawings and any discrepancies reported immediately for clarification
- full schedules, specification notes and legends are located on drawings numbered '900' to '999' (900 series)

B	20.03.2024	HB	Minor amendments
A	12.01.2024	APC	Minor amendments
0	14.12.2023	APC	First issue

Rev	Date	By	Description
-----	------	----	-------------

m **micro** **aubrey**
a **partnership**
• 0118 962 9666 • www.mapl.co.uk

Client

Mr. & Mrs. Ives

Project Address

37 Woodcote Road, Caversham,
Reading. RG4 7BB

Project Description

Single Storey Side Extension -
Option 1

Sheet Title

Plans - Location

Sheet Ref.	MAP-C4802-001	Rev.	B
------------	---------------	------	---

Project Ref.	C4802	Date	20.03.2024
--------------	-------	------	------------

Drawn by	FM	Checked by	CB
----------	----	------------	----

Scale	As indicated	Sheet Size	A3
-------	--------------	------------	----