


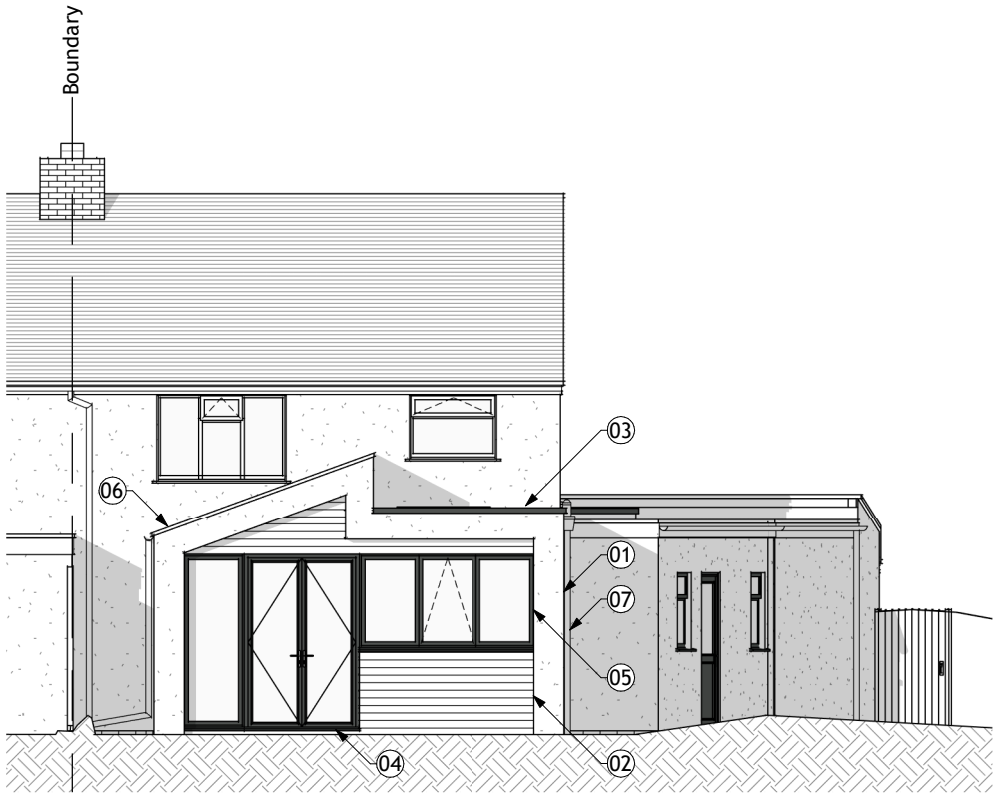


Proposed Elevation - South-East

General Arrangement | Scale 1 : 100



Proposed Elevation - North-West

General Arrangement | Scale 1 : 100

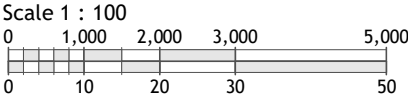


Finishes & Materials

Ref.	Description
01	walls - smooth render finish in off-white colour to contrast existing
02	walls - horizontal timber, feature cladding
03	walls - aluminium coping in anthracite grey

Finishes & Materials

Ref.	Description
04	external doors - aluminium, anthracite grey, double glazed
05	external windows - aluminium, anthracite grey, double glazed
06	pitched roofs - slate, grey tiles to contrast existin
07	rainwater goods - black PVC, size & style to match existing
08	walls - external brick finish to match & toothbond into existing

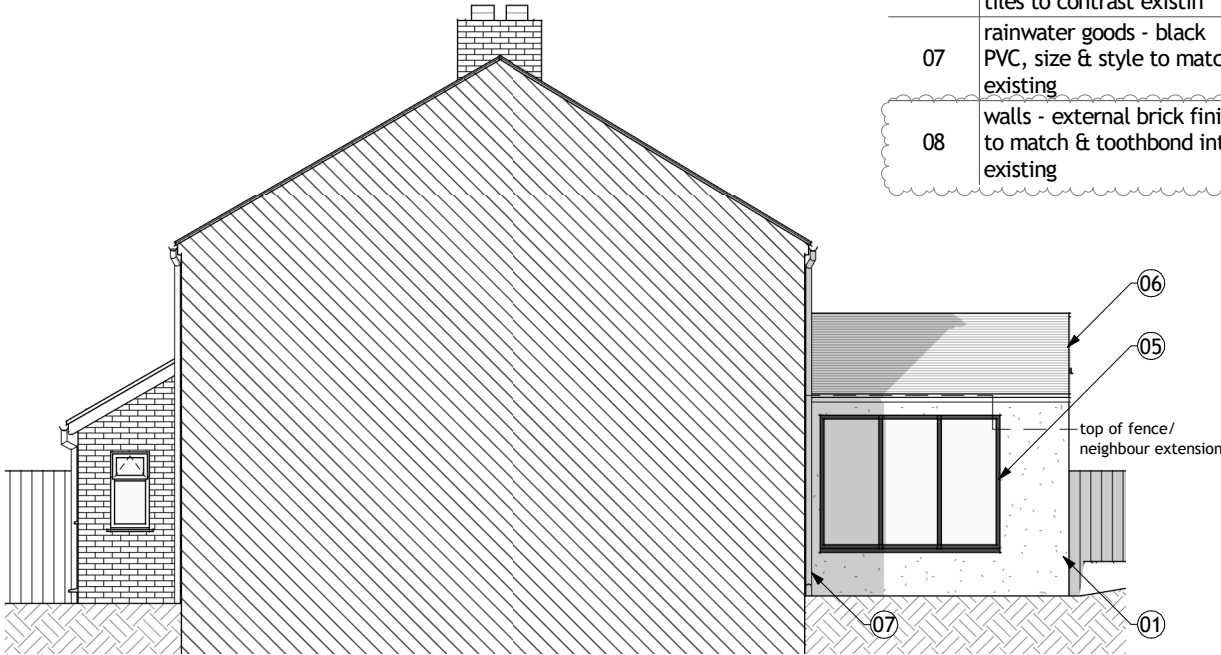

Proposed Elevation - North-East

General Arrangement | Scale 1 : 100



Proposed Elevation - South-West

General Arrangement | Scale 1 : 100

Sheet Notes

- the drawing is copyright protected and may not be used, reproduced or relied upon by any third party except as explicitly agreed by MAPL
- all dimensions are in millimetres unless noted otherwise
- all measurements must be obtained from stated dimensions only and checked before ordering any materials. Measurements must not be scaled off the drawing except for Local Authority Planning application purposes
- all drawings must be read in conjunction with all other project drawings and any discrepancies reported immediately for clarification
- full schedules, specification notes and legends are located on drawings numbered '900' to '999' (900 series)

Rev	Date	By	Description
A	10.06.2024	JMR	Brickwork note added
0	08.03.2024	JMR	Planning issue

m michael aubrey
a partnership
• 0118 962 9666 • www.mapl.co.uk

Client

Ms. M. Blok & Mr. S. Elswood

Project Address

5 Geoffreyson Road, Caversham,
Reading, Berkshire. RG4 7HS

Project Description

Single Storey Rear Extension, Garage
Conversion & Internal Alterations

Sheet Title

Elevations - Proposed GA

Sheet Ref.	MAP-C4869-280	Rev.	A
Project Ref.	C4869	Date	10.06.2024
Drawn by	JMR	Checked by	JMR
Scale	1 : 100	Sheet Size	A3