
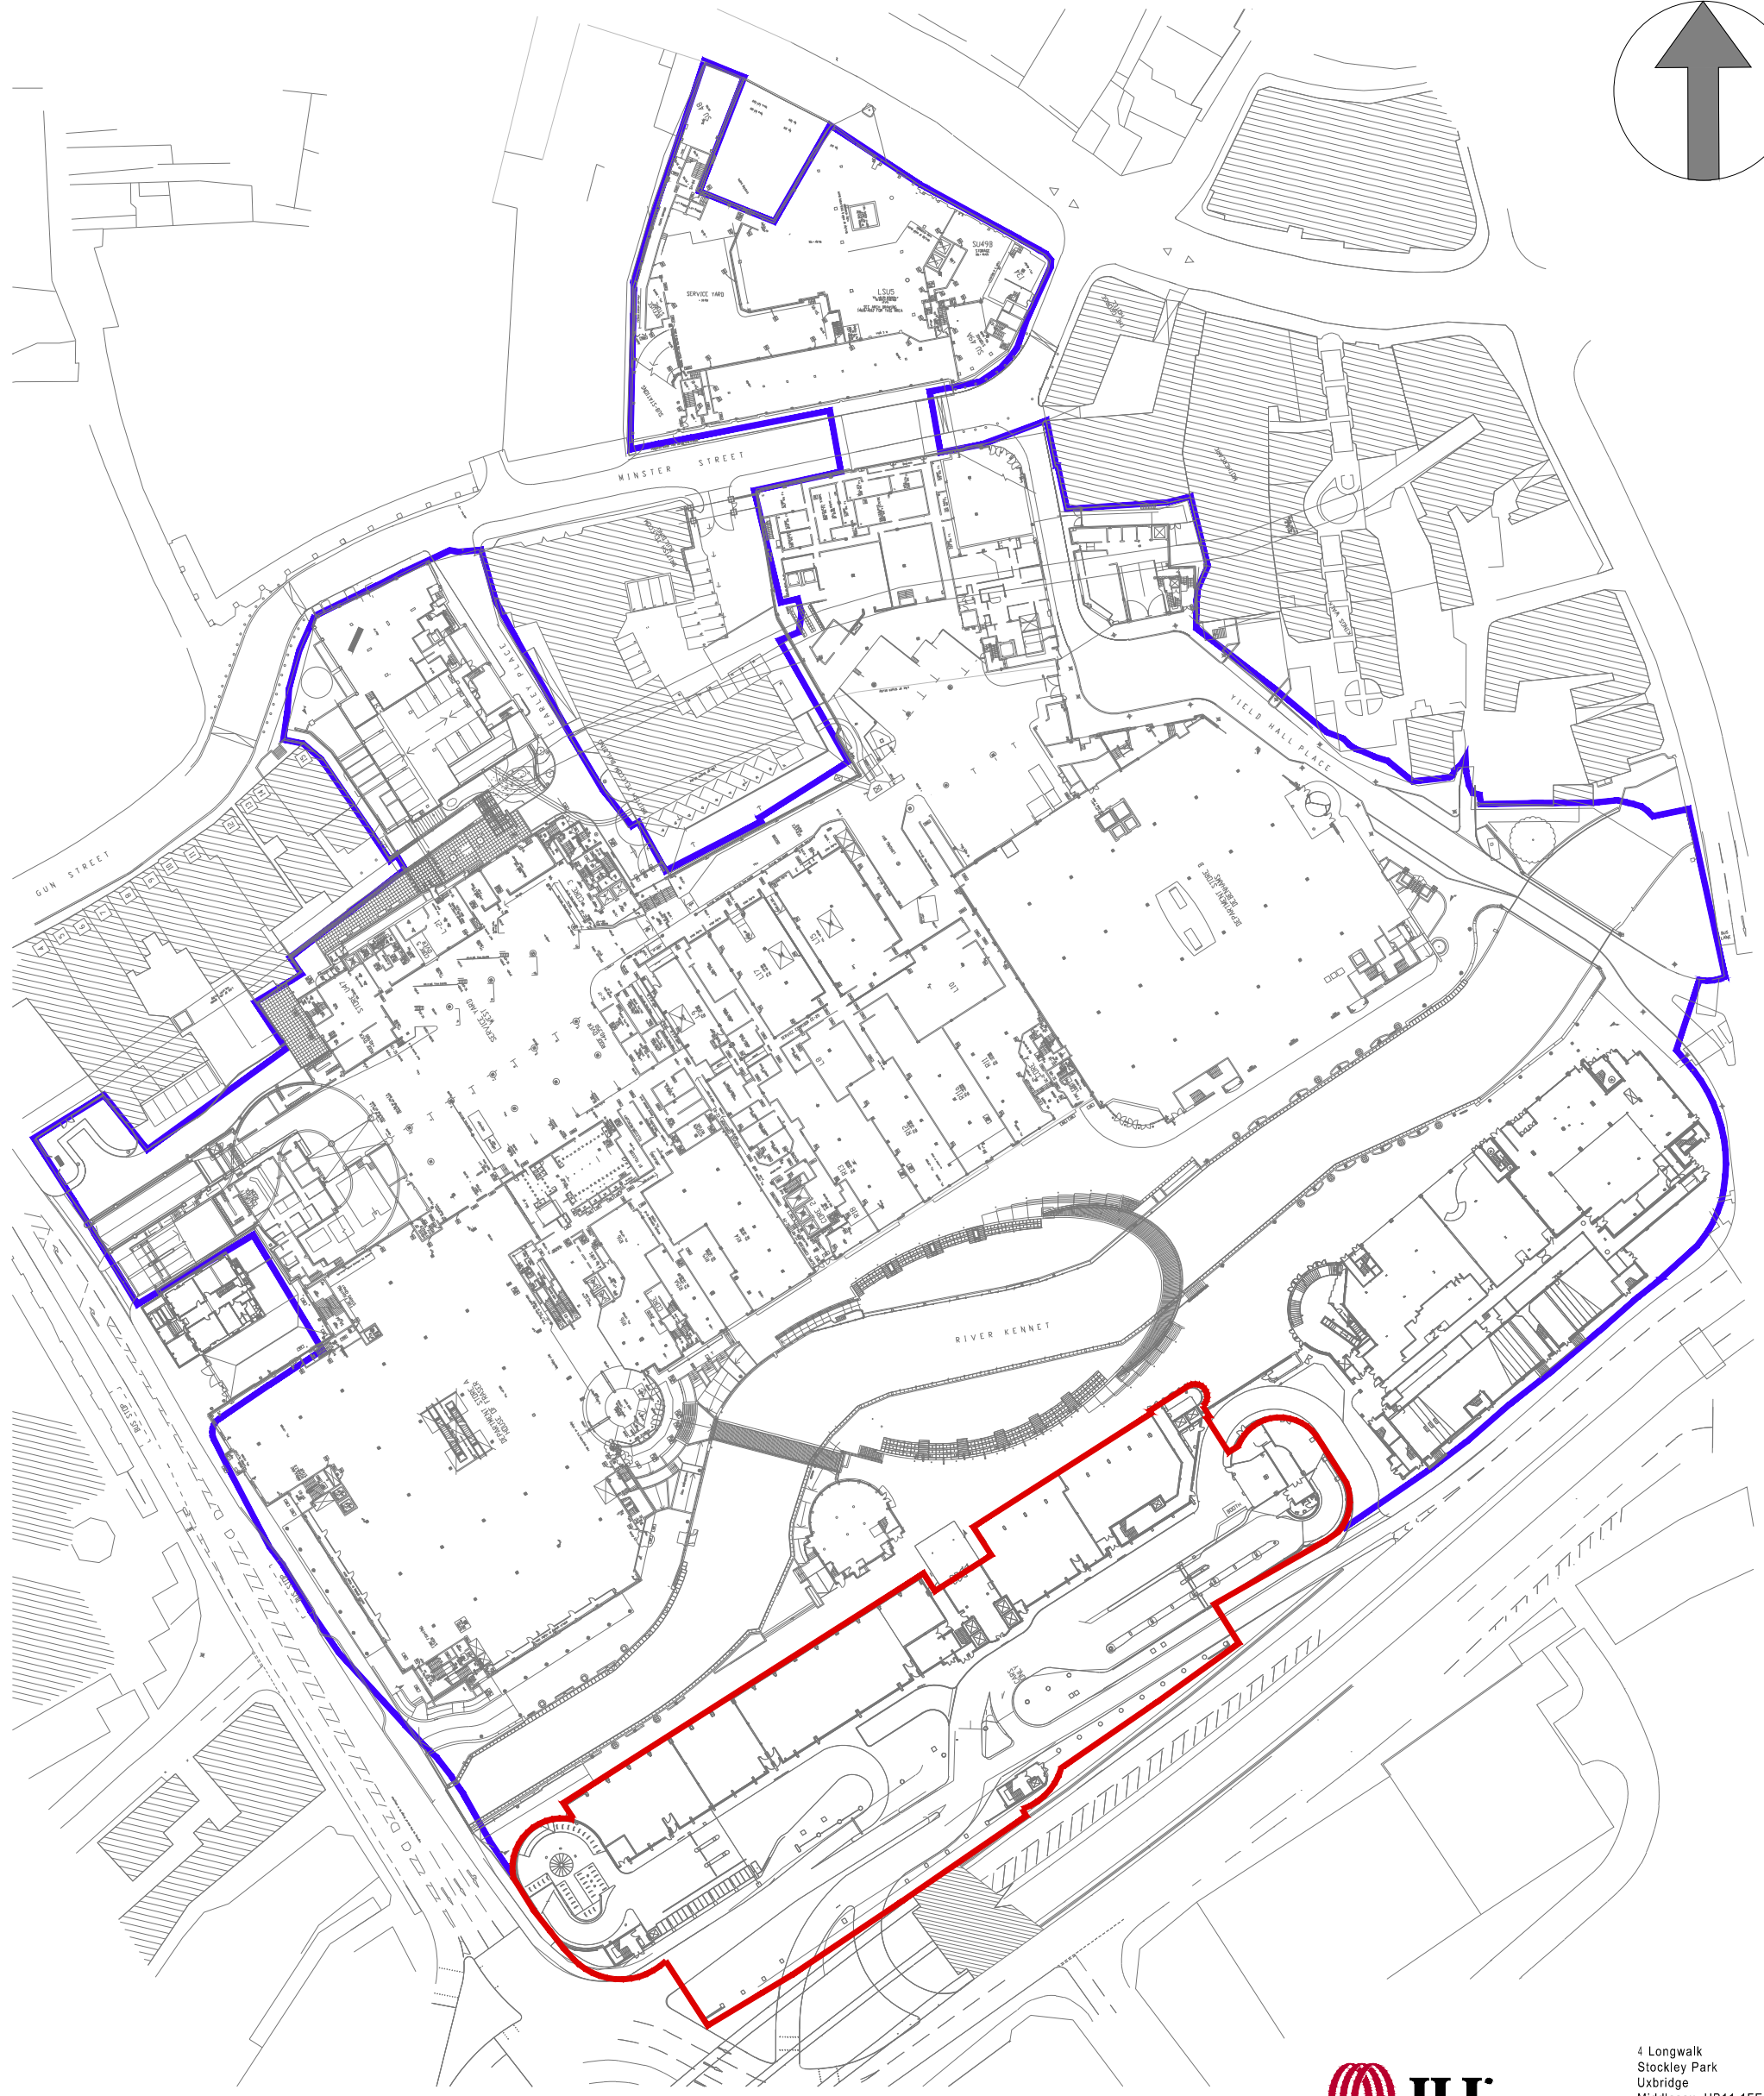


THE ORACLE SHOPPING CENTRE  
SITE PLAN . 1:1250 @ A3

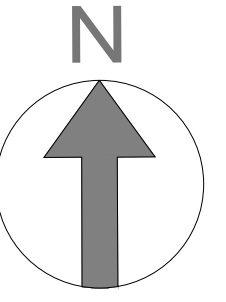

*Real value in a changing world*

4 Longwalk  
Stockley Park  
Uxbridge  
Middlesex UB11 1FE  
  
T +44 (0)20 8759 4141  
F +44 (0)20 8897 4731  
  
[www.joneslanglasalle.com](http://www.joneslanglasalle.com)

|             |                                       |  |  |
|-------------|---------------------------------------|--|--|
| Client      | Hammerson UK Properties Ltd.          |  |  |
| Project     | The Oracle Shopping Centre<br>Reading |  |  |
| Description | SITE PLAN                             |  |  |

|       |                       |         |  |
|-------|-----------------------|---------|--|
| Scale | 1:1250 @ A3 Detail    |         |  |
| Date  | 26.02.24              |         |  |
| By    | PJ                    | Checked |  |
| Job   |                       |         |  |
| Drg   | THE ORACLE SC.SITE.01 | rev     |  |

THIS DRAWING IS PROTECTED BY COPYRIGHT. IT MAY NOT BE REPRODUCED IN ANY FORM OR BY ANY MEANS FOR ANY PURPOSE, WITHOUT GAINING PRIOR WRITTEN PERMISSION FROM JONES LANG LASALLE