




Block Plan 1:500




Location Plan 1:1250


All drawings are for the purpose of gaining Planning Permission approval only.
We are not responsible for any building work that is carried out on site.
All dimensions are to be checked on site by the contractor prior to any work being carried out.

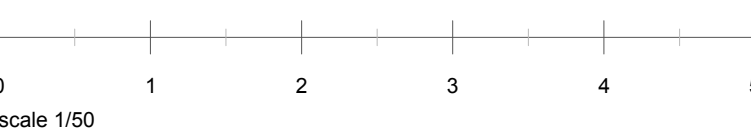


note

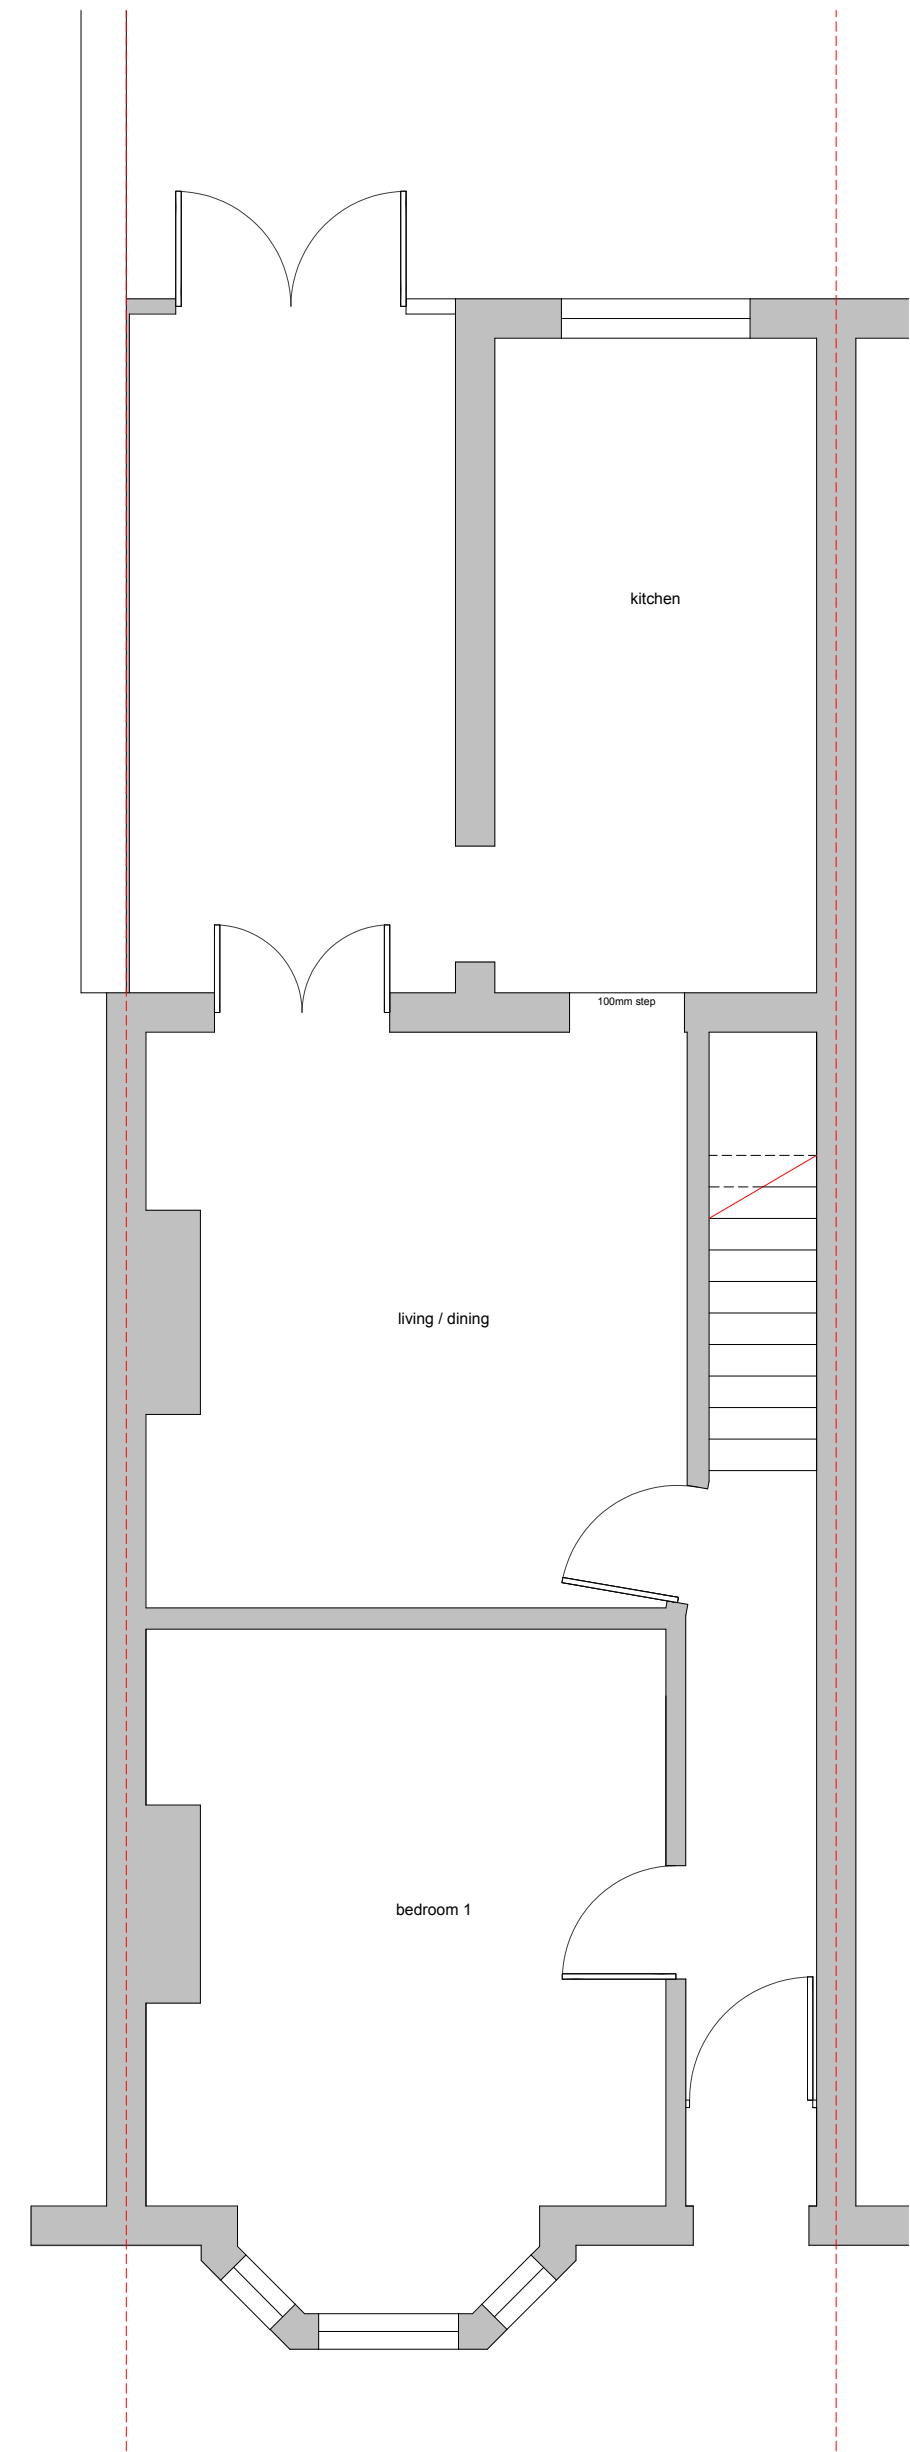


Ground Floor Plan

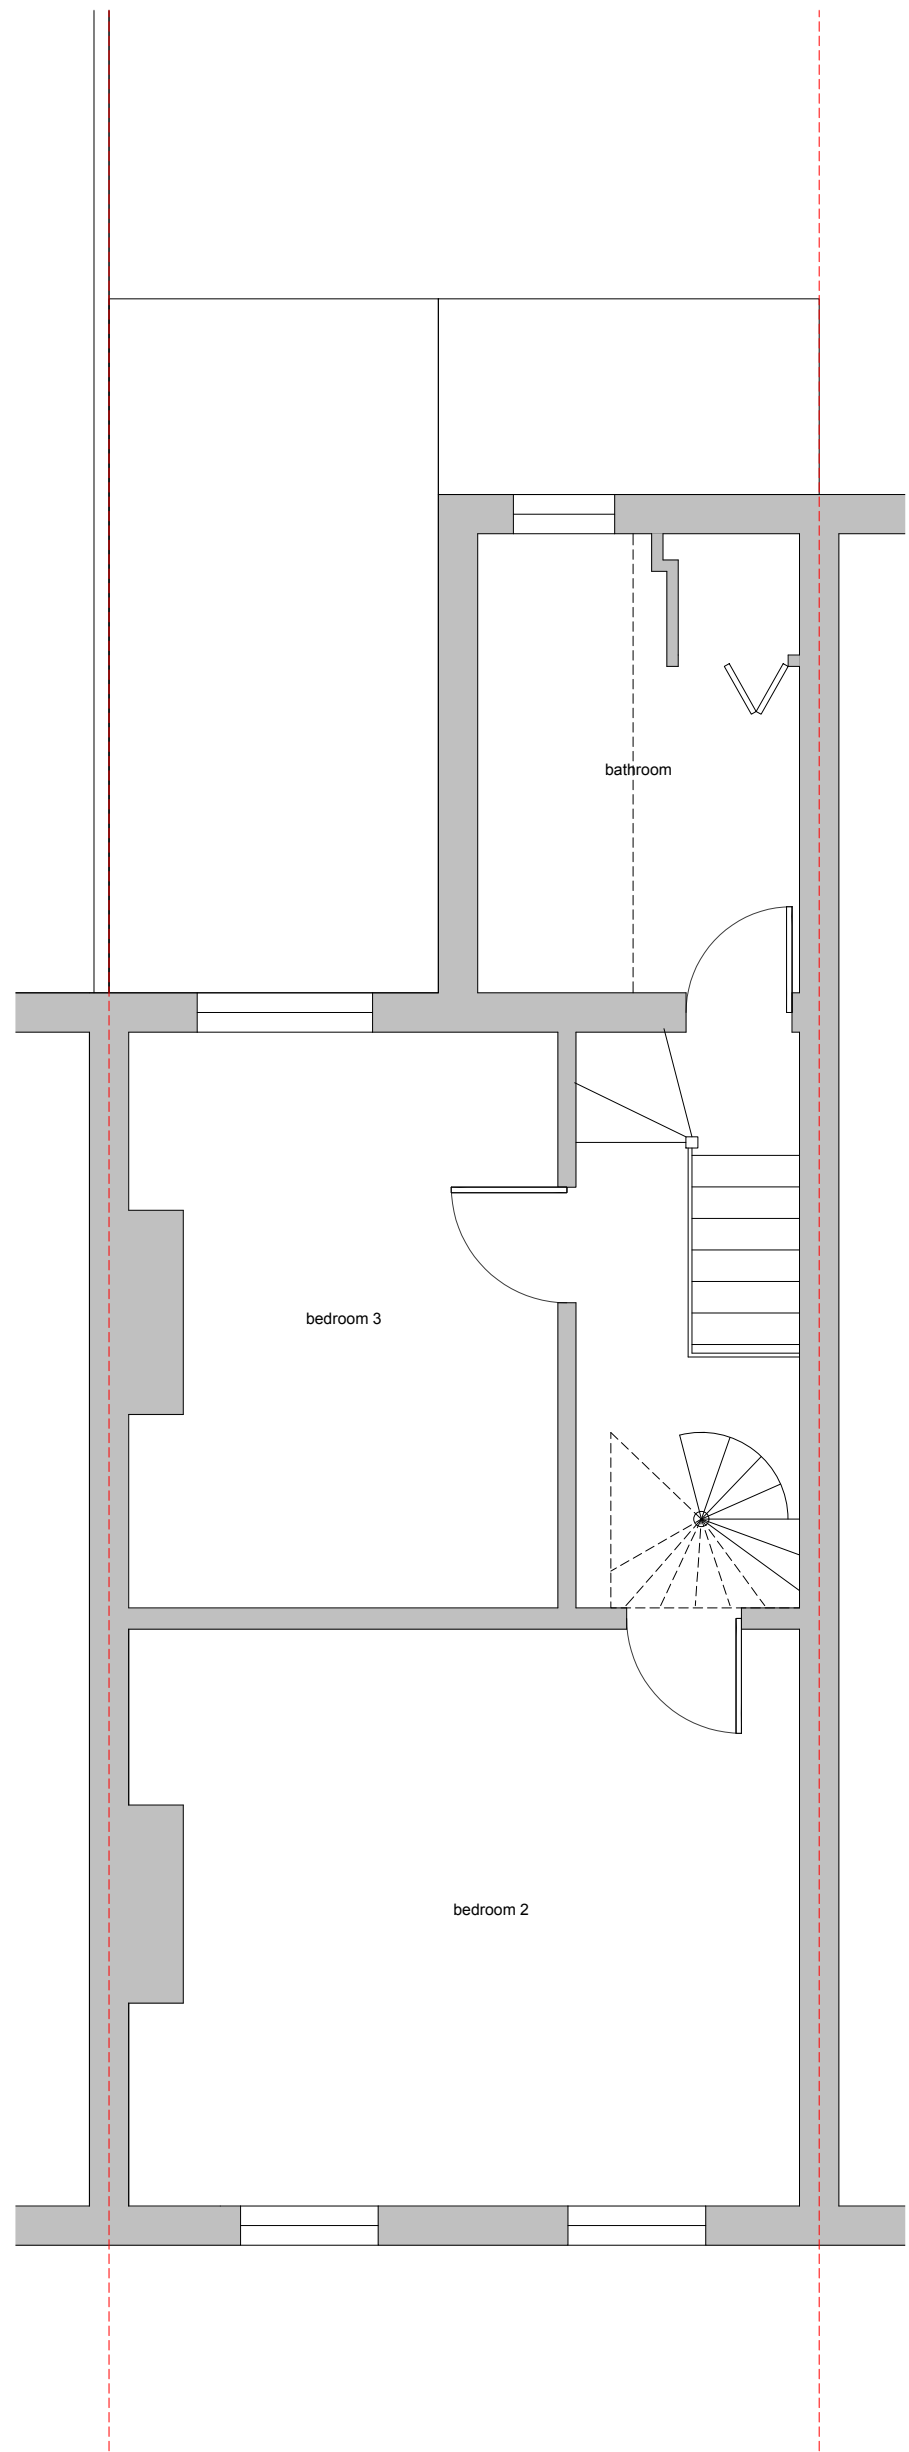

First Floor Plan

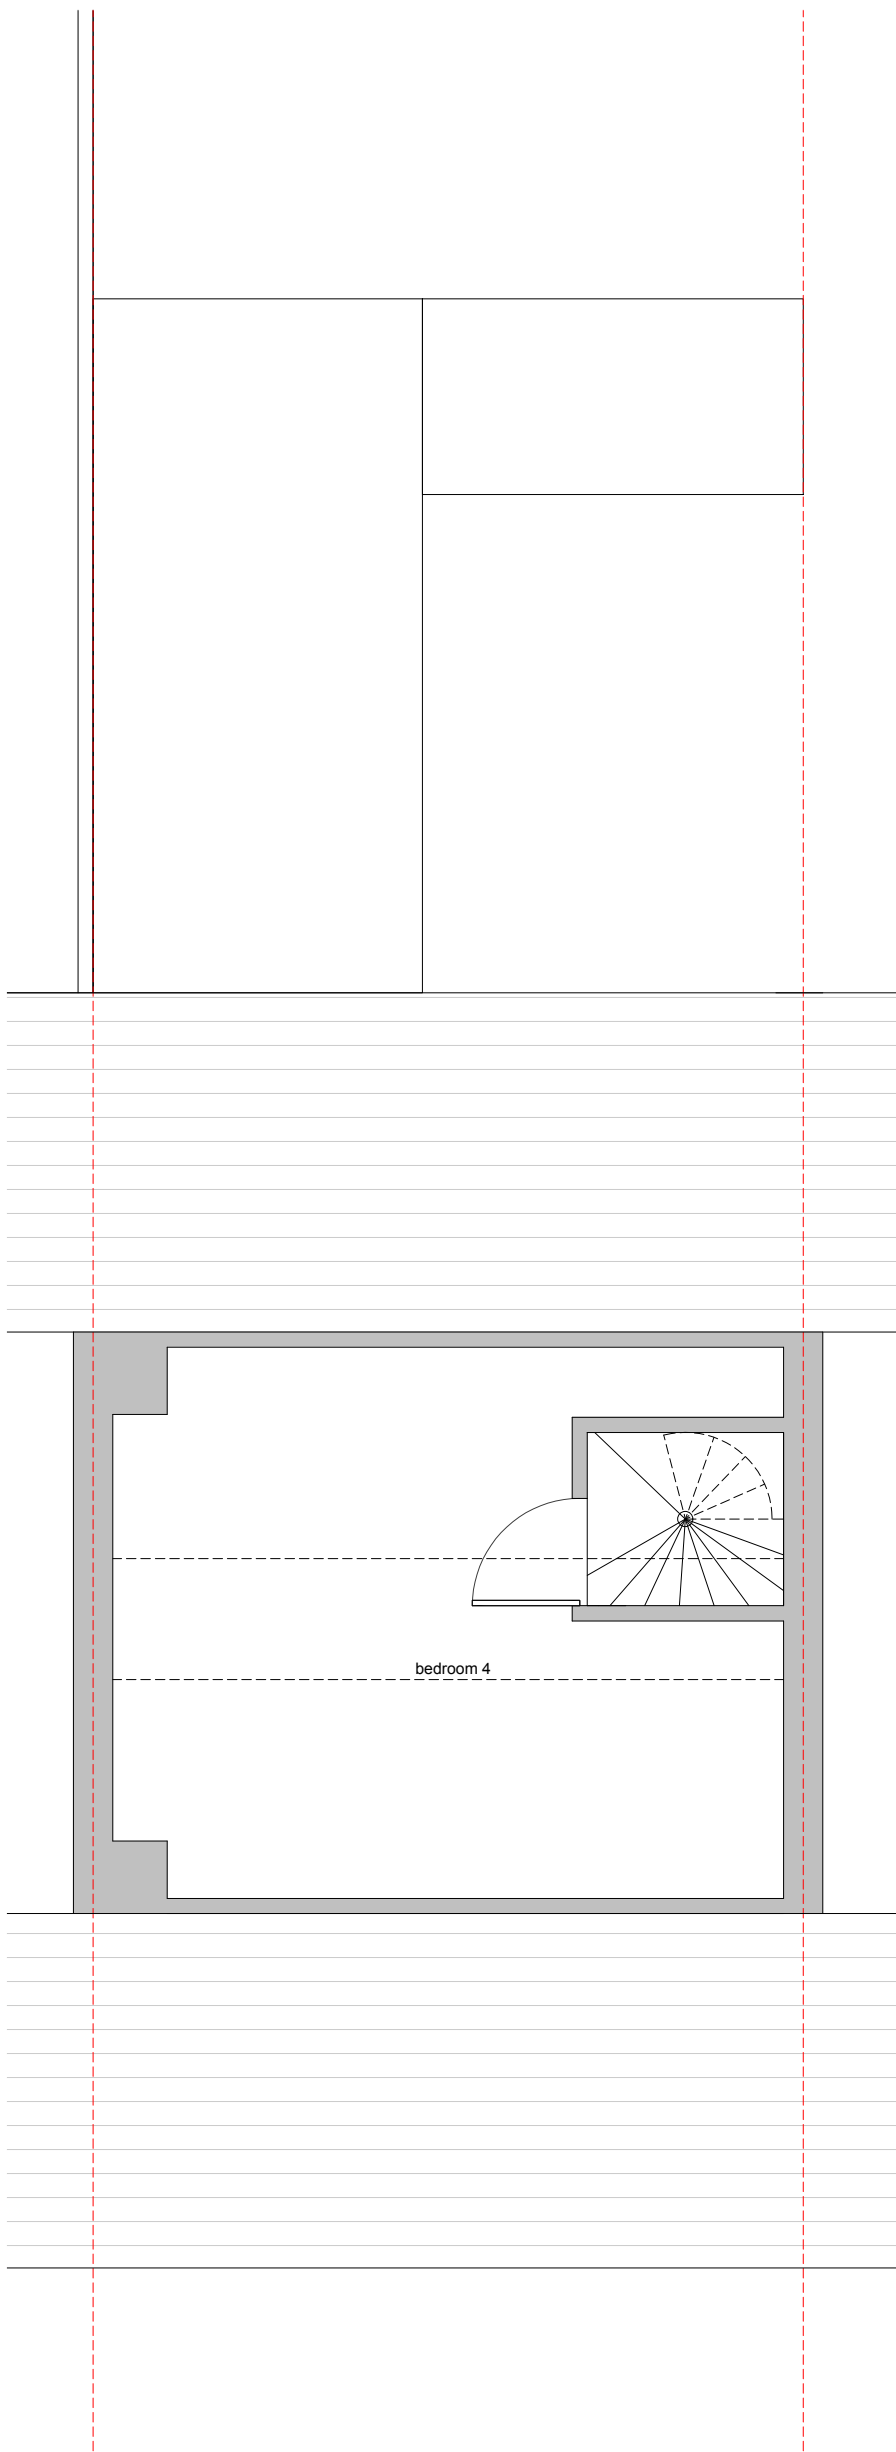

Second Floor Plan

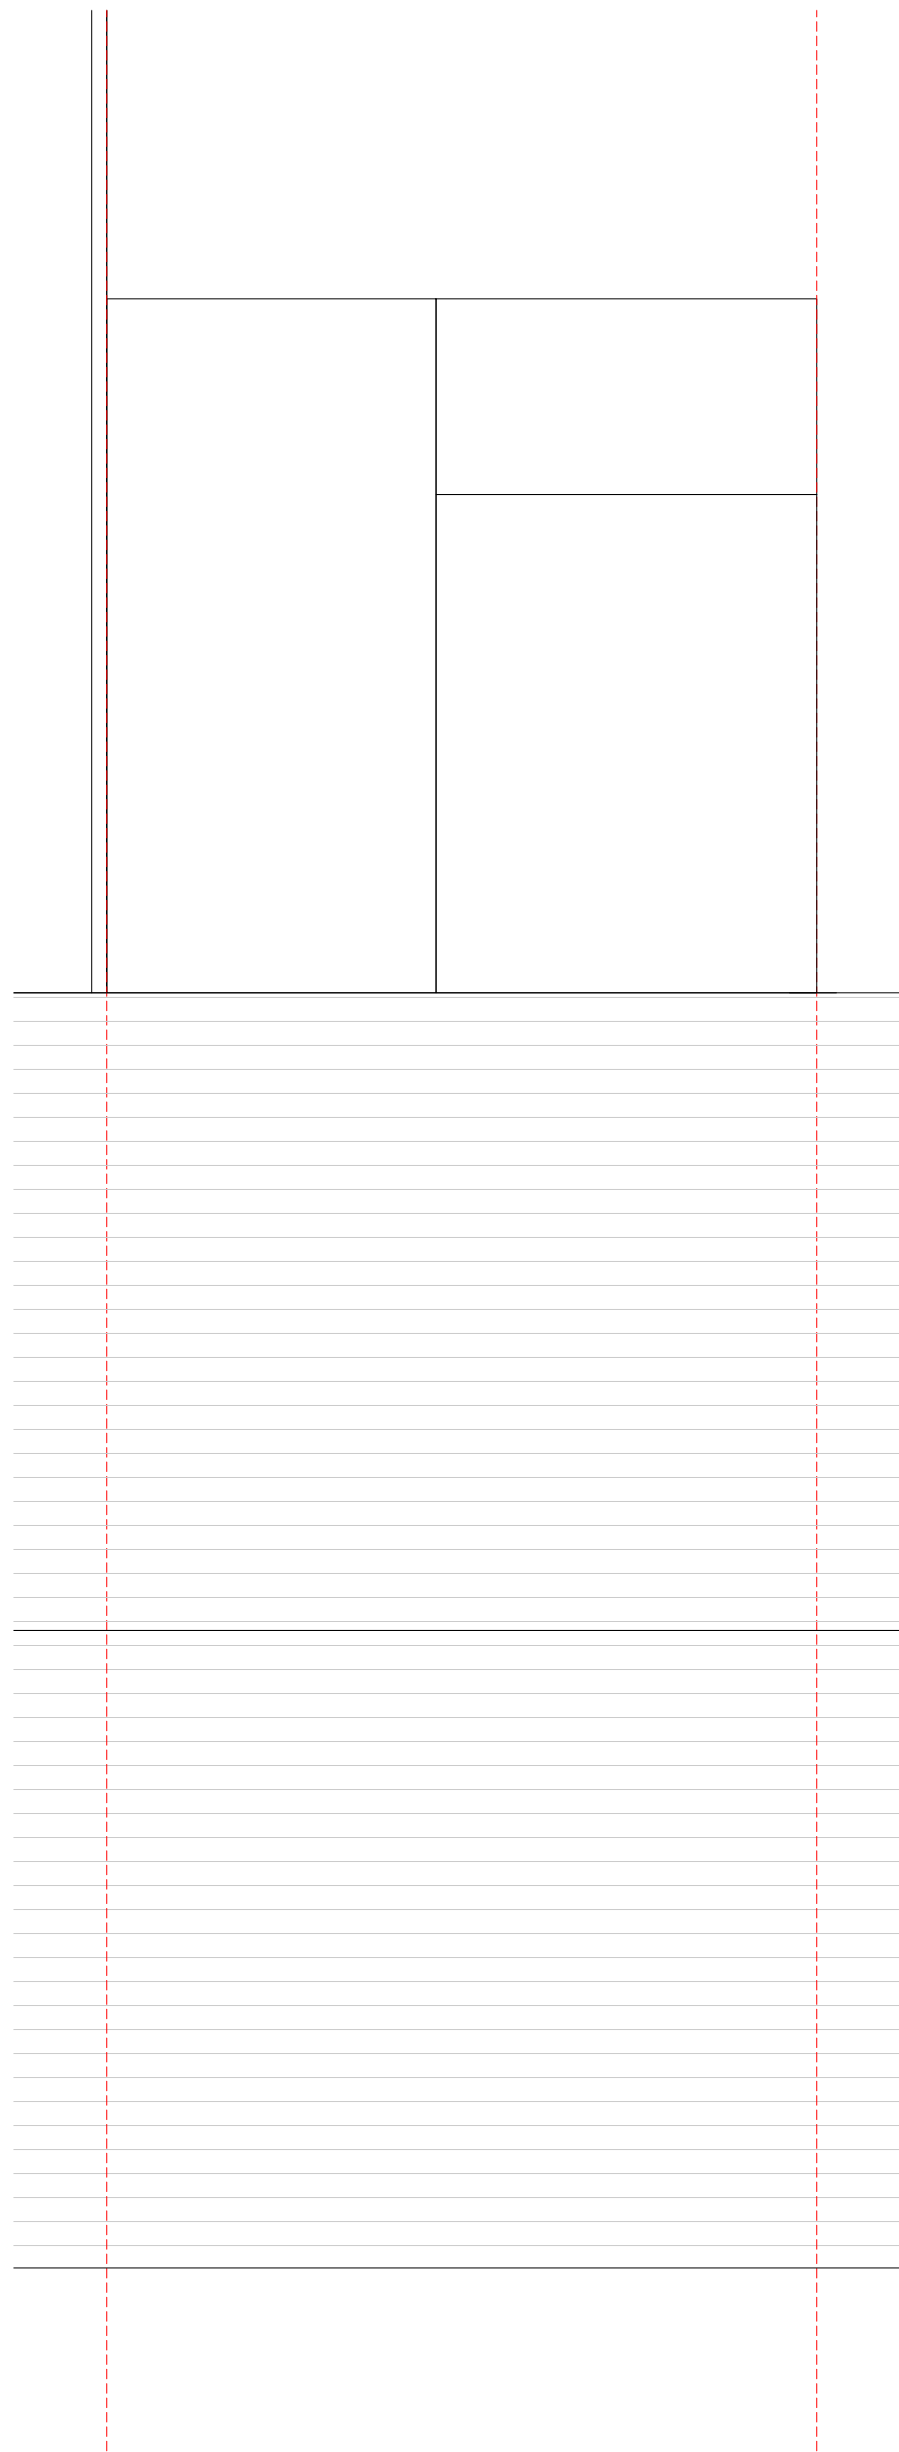

Roof

P01	09/03/2024
planning	
P02	29/05/2024
site location added	

Client
Rohit + Anuja Dhoke
34 Blenheim Road
Reading RG15NQ

DRAWING
Single Storey Rear Extension
Existing drawings

Date	09/03/2024
Scale	1/50
Sheet	A1
Project number	2424
Status	S1
Revision	P01

2424-SE-ZZ-DR-1-A-0001-S1-P02

0001

STUDIO
EDITION