© This drawing is the copyright of rmv architecture ltd.
It must not be reproduced or disclosed to third parties without our prior permission.

Do not scale from this drawing, other than for Local Authority Planning purposes.

This drawing is to be read in conjunction with all relevant consultants, specialist manufacturers drawings and specifications.

Any discrepancies in dimensions or details on or between these drawings should be drawn to our attention.

All dimensions are in millimetres unless noted otherwise.

Any surveyed information incorporated within this drawing cannot be guaranteed as accurate unless confirmed by fixed dimension.

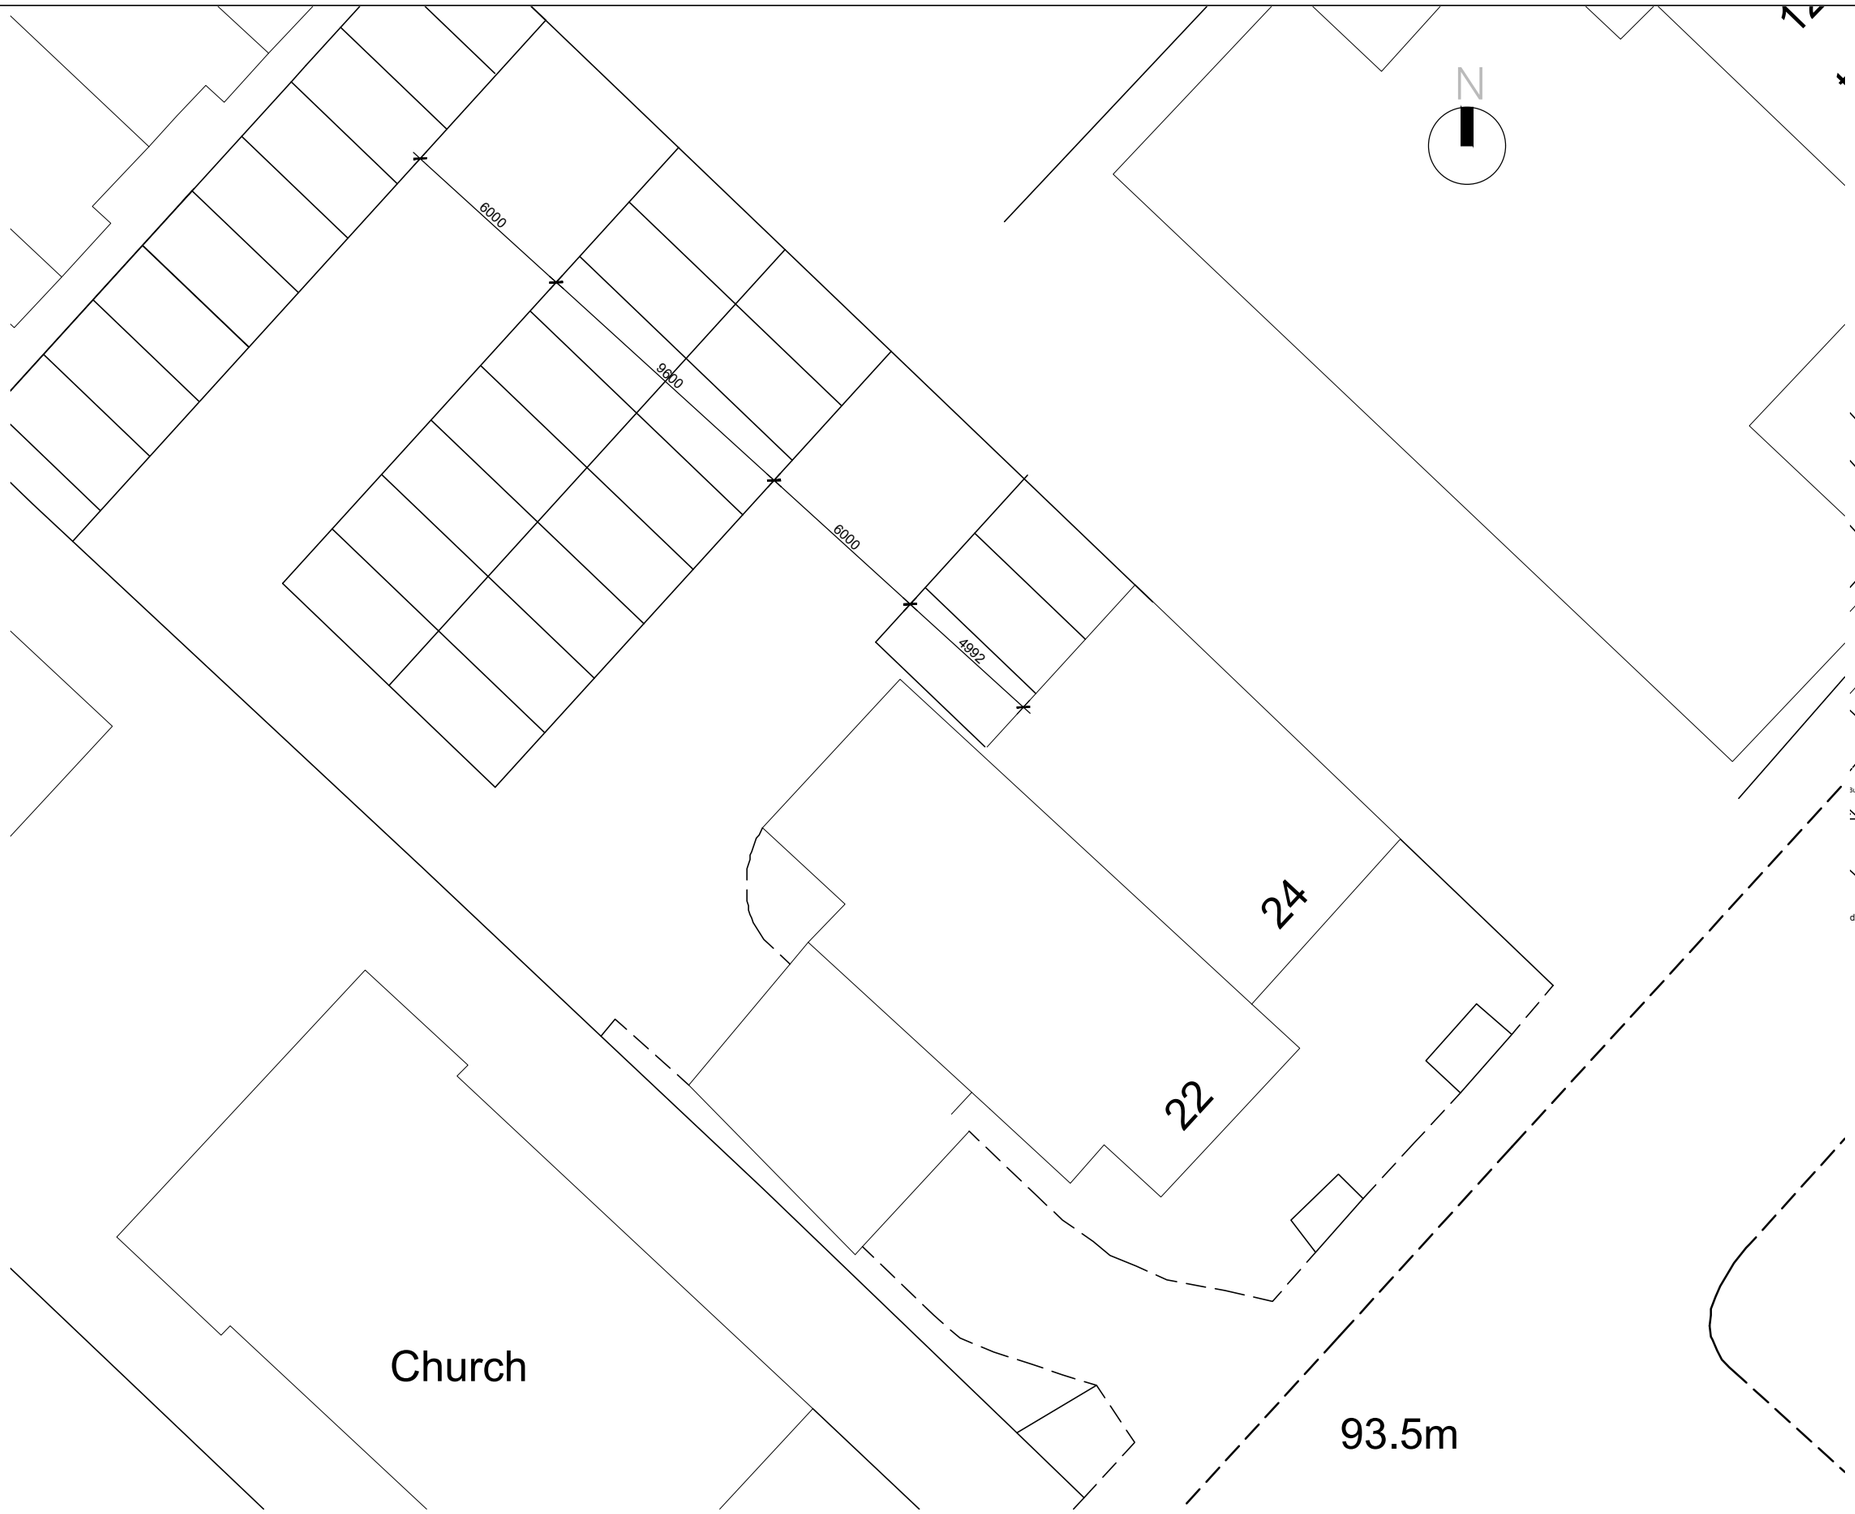

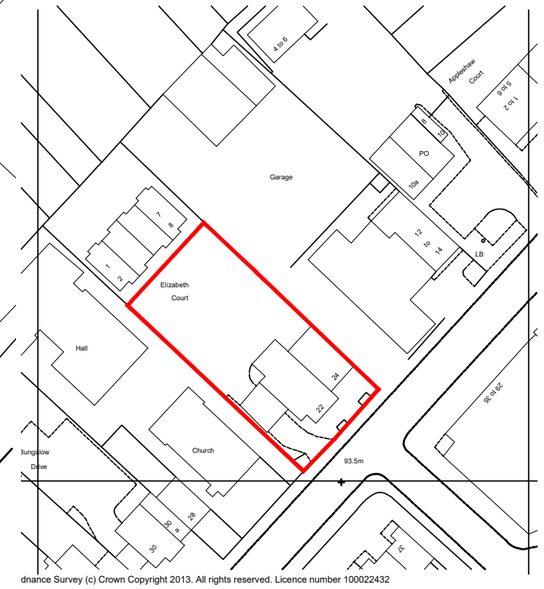

dnance Survey (c) Crown Copyright 2013. All rights reserved. Licence number 100022432

Location Plan 1/1250

Rev	Amendment	Date

Planning

K4 Architecture
www.k4architecture.co.uk
Eight | Dovecote | Basingstoke | Hants | RG24 8HU
t: 01256 886 100 m: 07590 211 072

Project: Conversion of Offices to Apartments
20 To 24 School Road, Tilehurst

Client: AW Davis Properties Ltd

Drawing: Site Plans

Scale: 1/100@A3 Date: February 24

Dwg No. 13.443.P.001 A

20 To 24 School Road, Tilehurst - Site Plans