



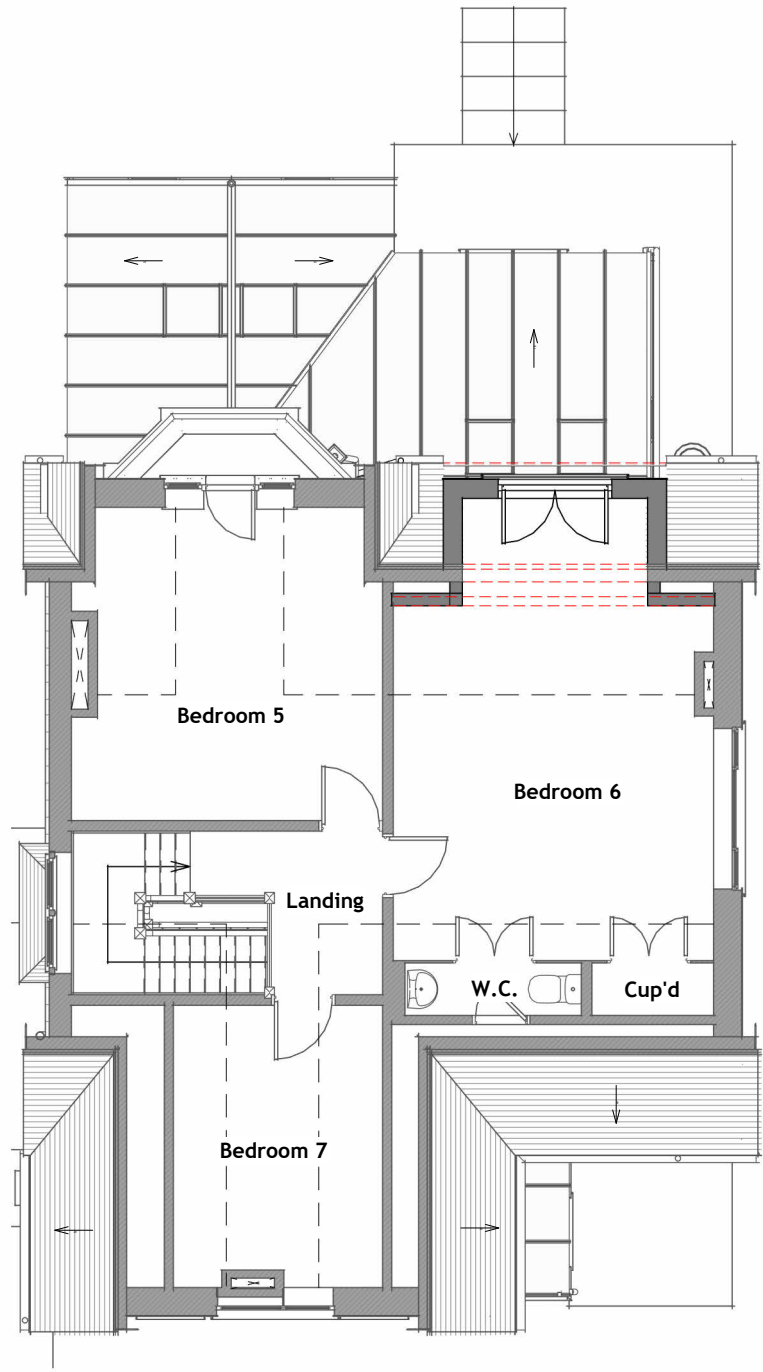

Proposed Second Level Plan
General Arrangement | 02-FFL | Scale 1 : 100

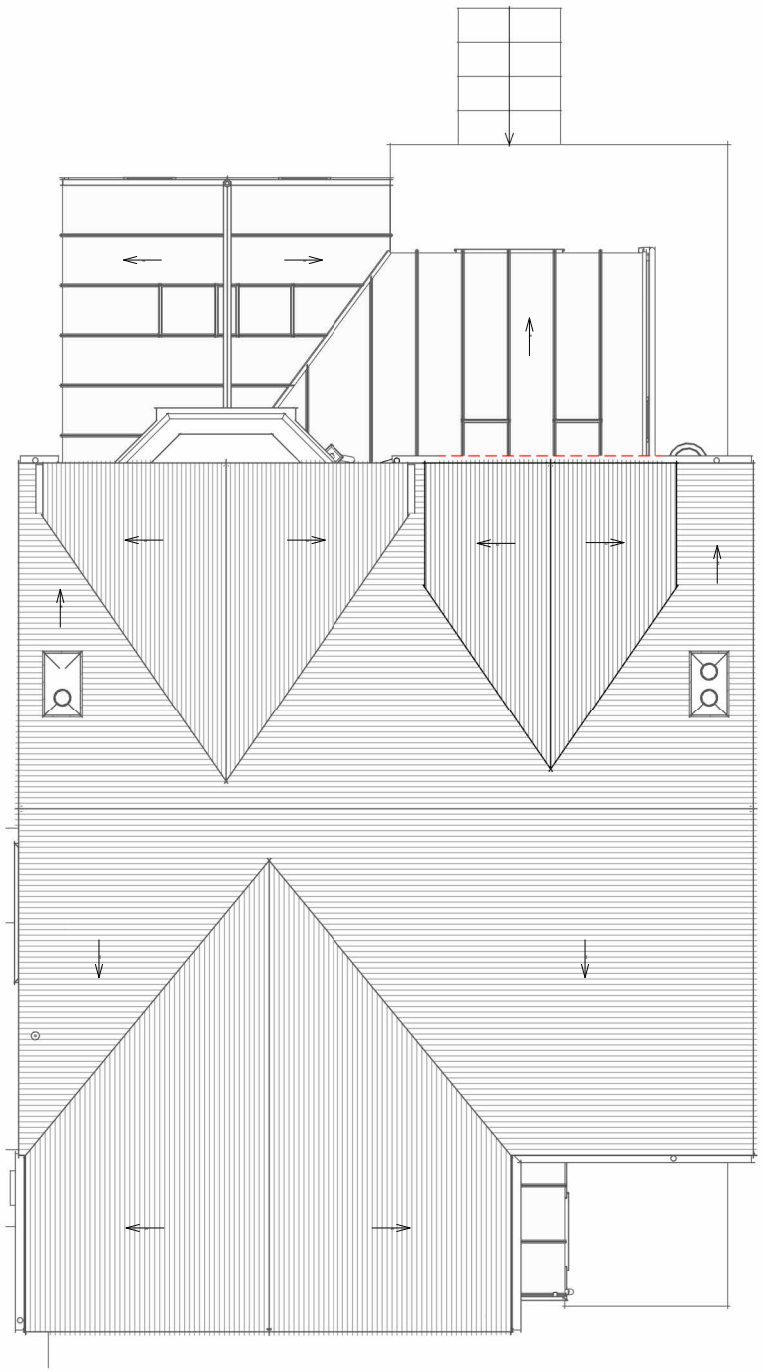

Proposed Roof Level Plan
General Arrangement | RF-RDG | Scale 1 : 100

- Copyright © 2022 Michael Aubrey Partnership Ltd. (MAPL)
- Sheet Notes
- a. the drawing is copyright protected and may not be used, reproduced or relied upon by any third party except as explicitly agreed by MAPL
 - b. all dimensions are in millimetres unless noted otherwise
 - c. all measurements must be obtained from stated dimensions only and not be scaled off except for Local Authority Planning application purposes
 - d. all drawings must be read in conjunction with all other project drawings and any discrepancies reported immediately for clarification
 - e. full schedules, specification notes and legends are located on drawings numbered '900' to '999' (900 series)

0	30.05.2024	HB	First Issue
P1	24.05.2024	JMR	Preliminary issue
Rev	Date	By	Description



michael aubrey
partnership

• 0118 962 9666 • www.mapl.co.uk

Client

Ms. M. Stevenson

Project Address

33 Priest Hill, Caversham,
Reading, Berkshire. RG4 7RZ

Project Description

Rear Dormer & Air Source Heat Pump

Sheet Title

Plans - Second & Roof Level - Proposed
GA

Sheet Ref.	MAP-C4752-612	Rev.	0
Project Ref.	C4752	Date	30.05.2024
Drawn by	JMR	Checked by	JMR
Scale	1 : 100	Sheet Size	A3