






	RESIN BONDED GRAVEL
	PERMEABLE CONCRETE BLOCK PAVING CHARCON WOBURN INFILTA COLOUR: RUSTIC
	PAVING SLABS MARSHALLS: SAXON PAVING COLOUR: BUFF
	INDIAN SANDSTONE
	GRANITE SETT TRIM TO CAR BAYS COLOUR: SILVER GREY

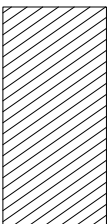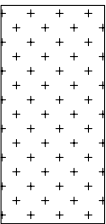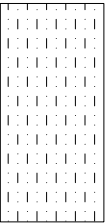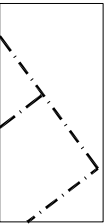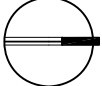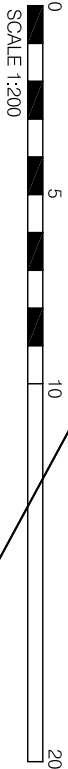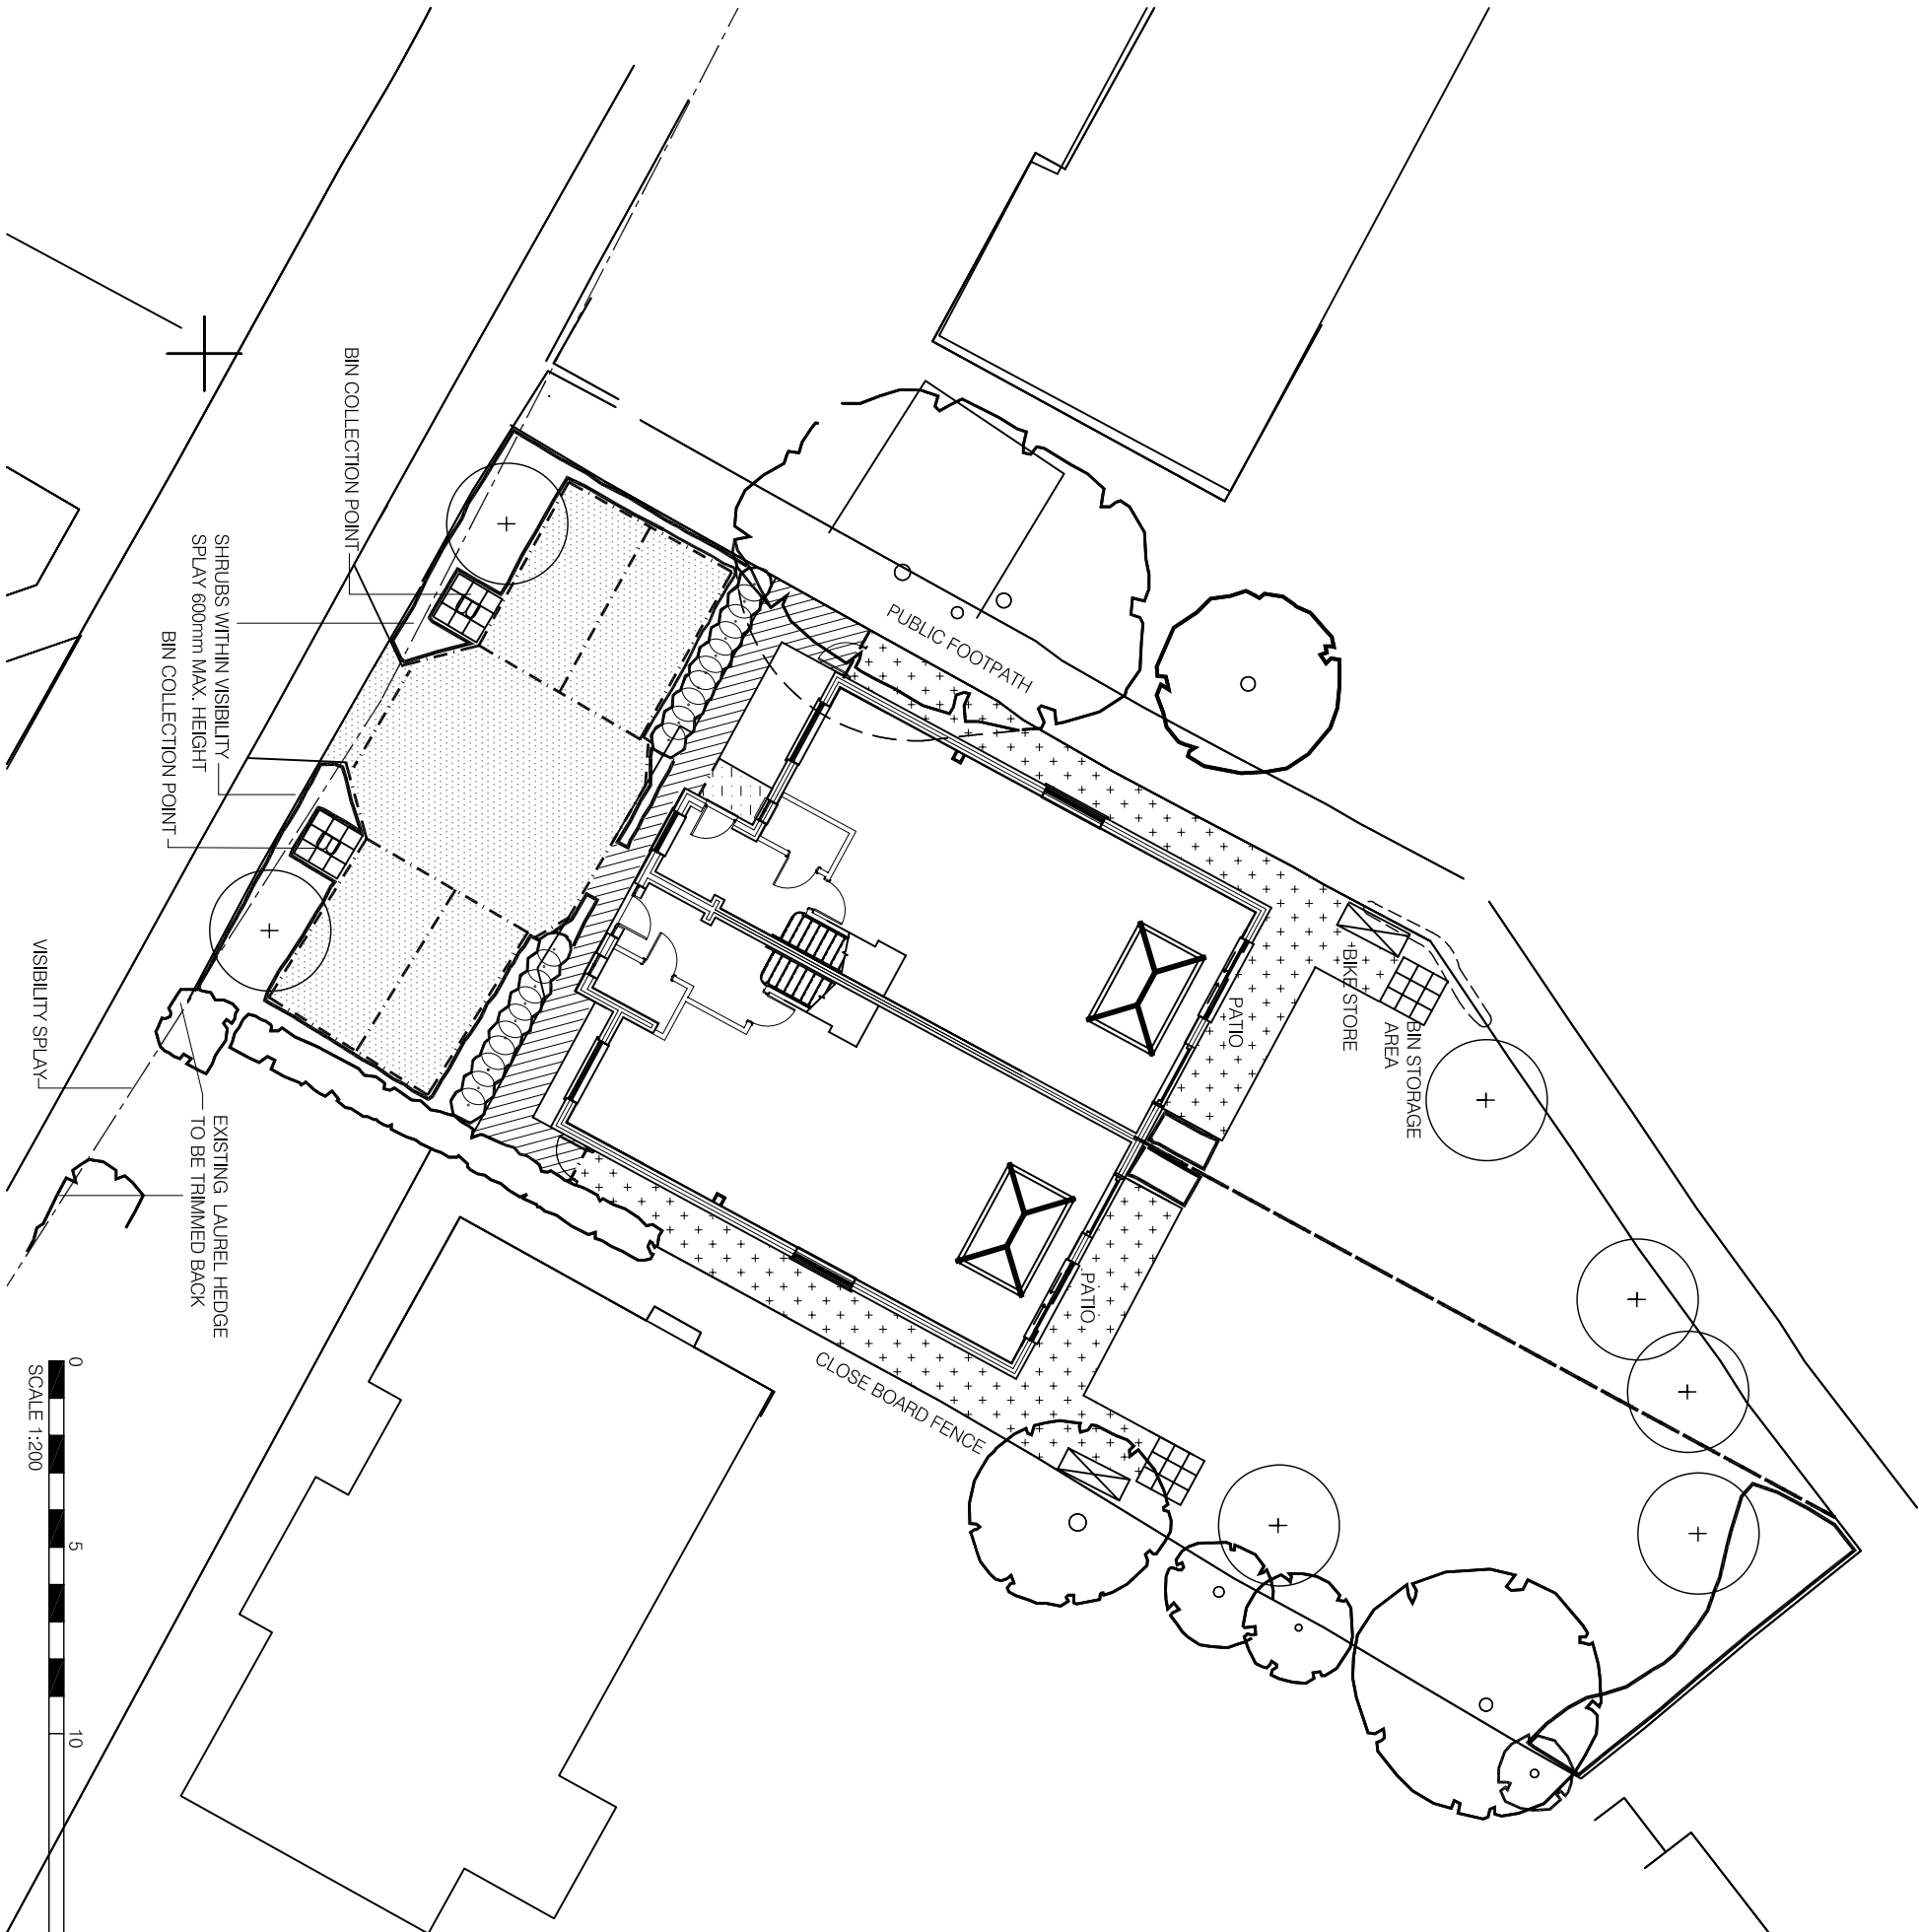

Rev	Date	Note
B	8.4.2024	Hard surfacing amended to suit layout
A	7.2.2024	Parking layout and hard surfacing amended

Adams Habermehl Ltd

41 The Green, Stevenage, Herts SG1 1ER
Telephone 01256 791166 Mobile 07901 987805

Project
7 HAWTHORNE ROAD, CAVERSHAM, READING

Client
ROSEGOLD ESTATES Ltd

Drawing title
HARD LANDSCAPE PLAN

Drawing Number 0894 1.2	Revision B
Scale 1:200 @ A3	Date NOV. 2023
Drawn By NA.	Checked

Copyright: Not to be reproduced without written permission