


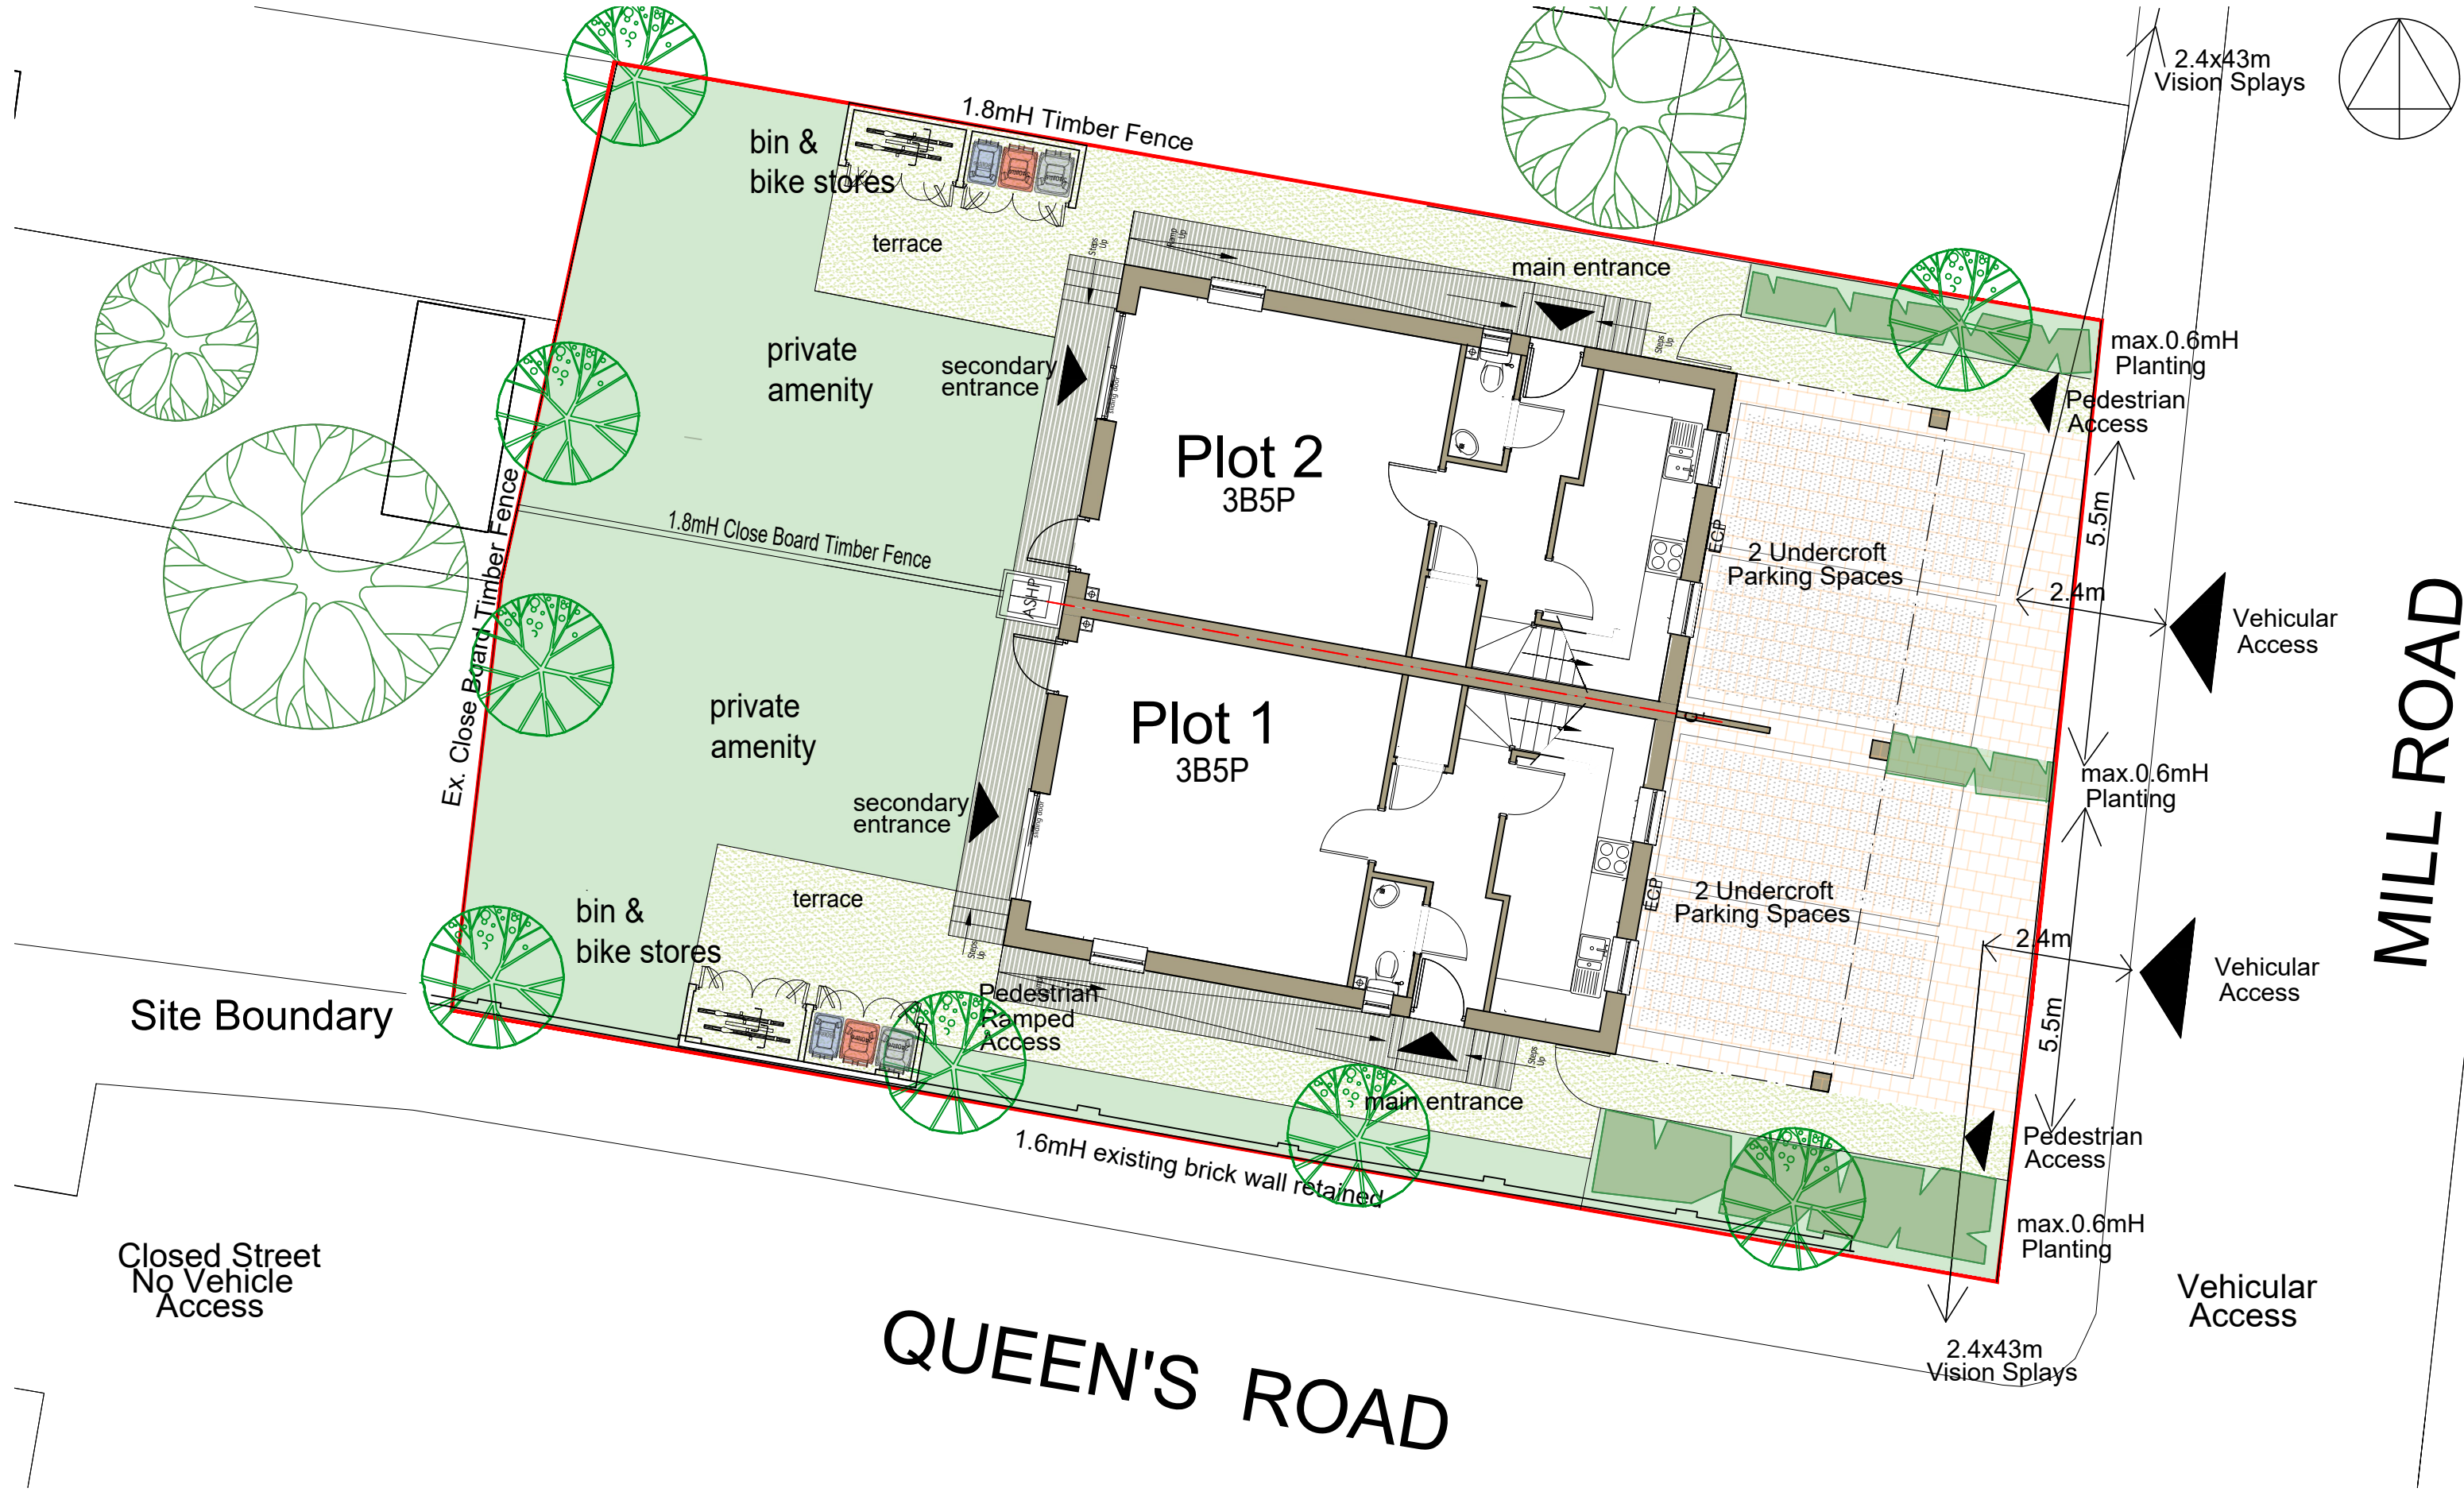

Do not Scale. Use figured dimensions only. Subject to site survey and all necessary consents. All dimensions to be checked by user and any discrepancies, errors or omissions to be reported to the Architect before work commences This drawing is to be read in conjunction with all other relevant materials.

Cookham Design Partnership Ltd.
DESIGN + BUILD
Tavistock House, Waltham Road, White Waltham
Maidenhead SL6 3NH

info@cookhamdesign.com
www.cookhamdesign.com
01628 882140

PROJECT
Land at Queens Road, Lower
Caversham. Scheme 2

CLIENT
Gravitas Property Group Ltd

REV Date 02-2024 Job Code: 2142-AQC Scale (@ A3) 1:100

0.5m 1m 2m 3m 4m 5m 10m

Drawing
Proposed Site Plan

PL-03

CDP