



GROUND FLOOR

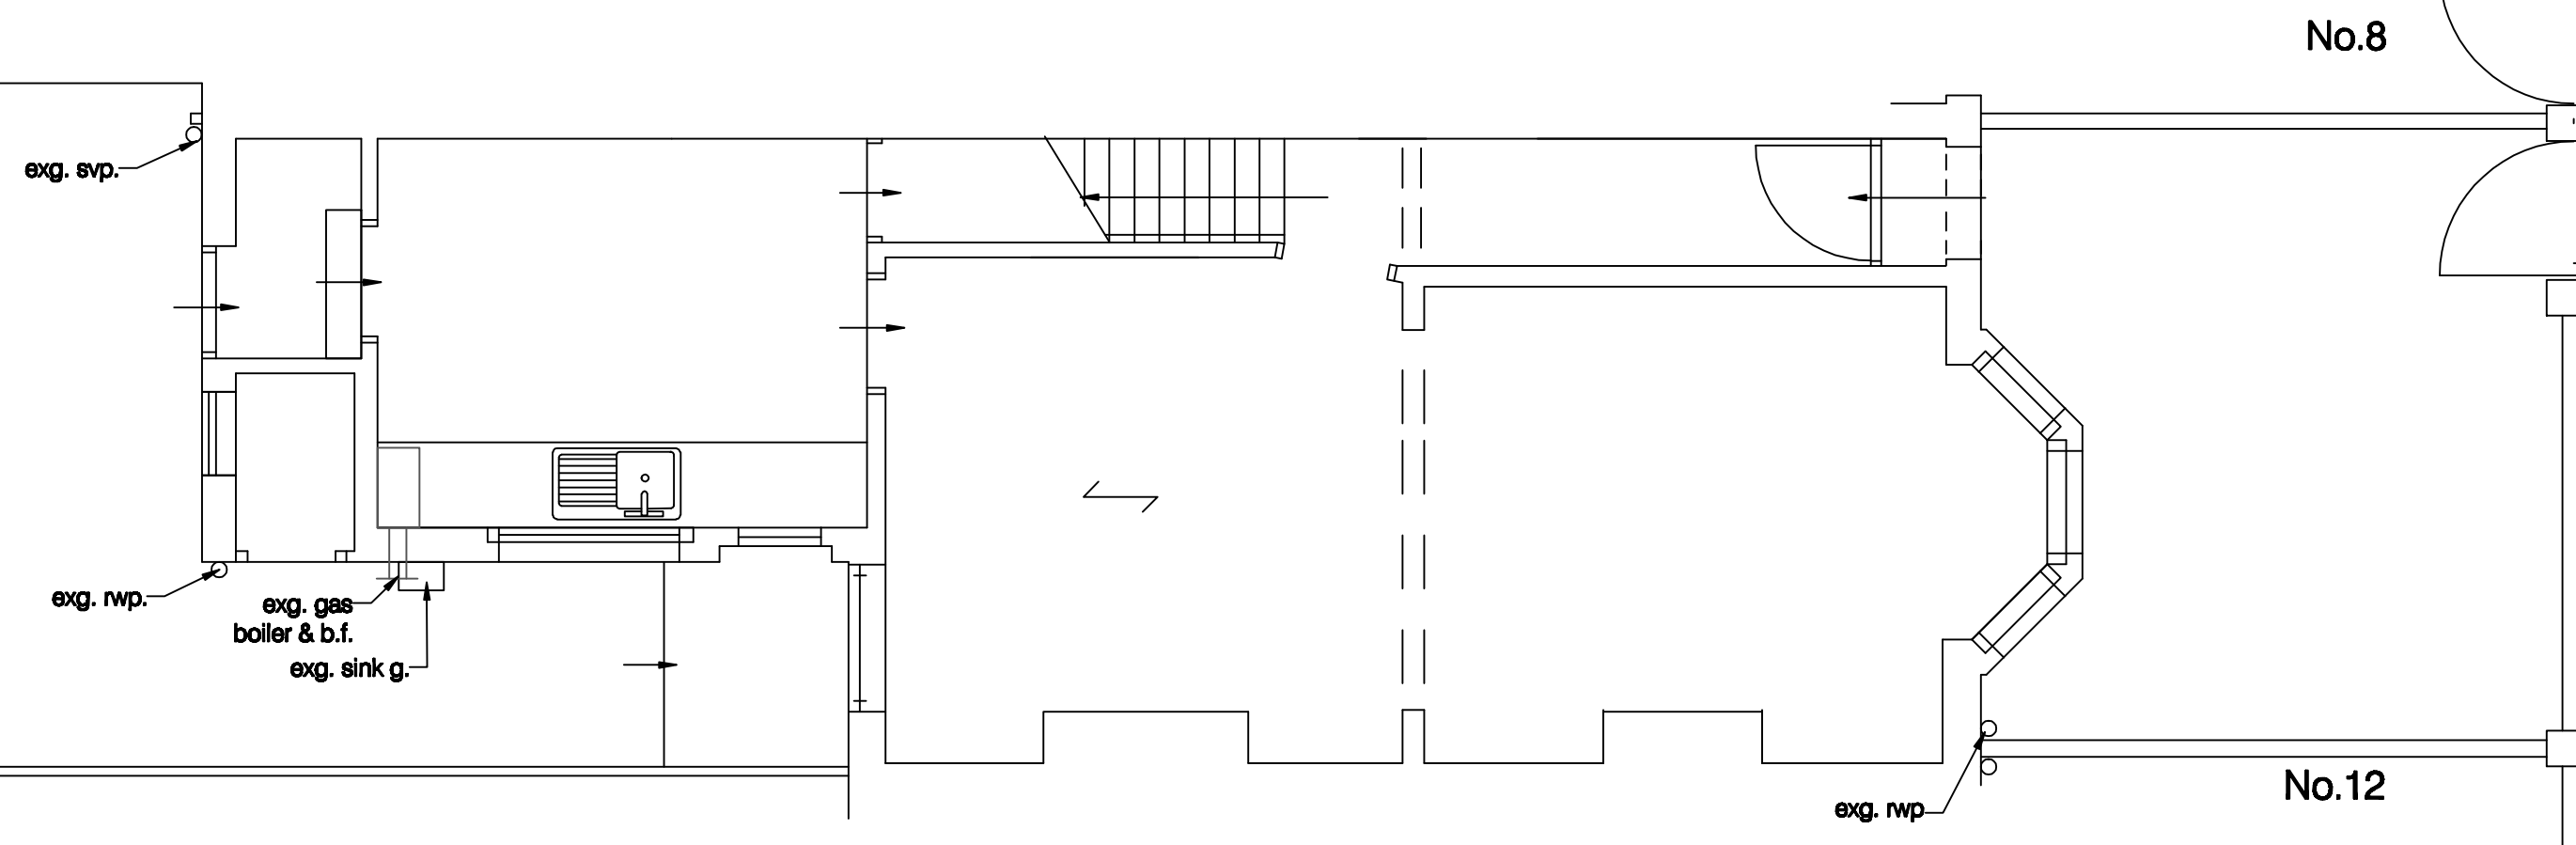


FIRST FLOOR

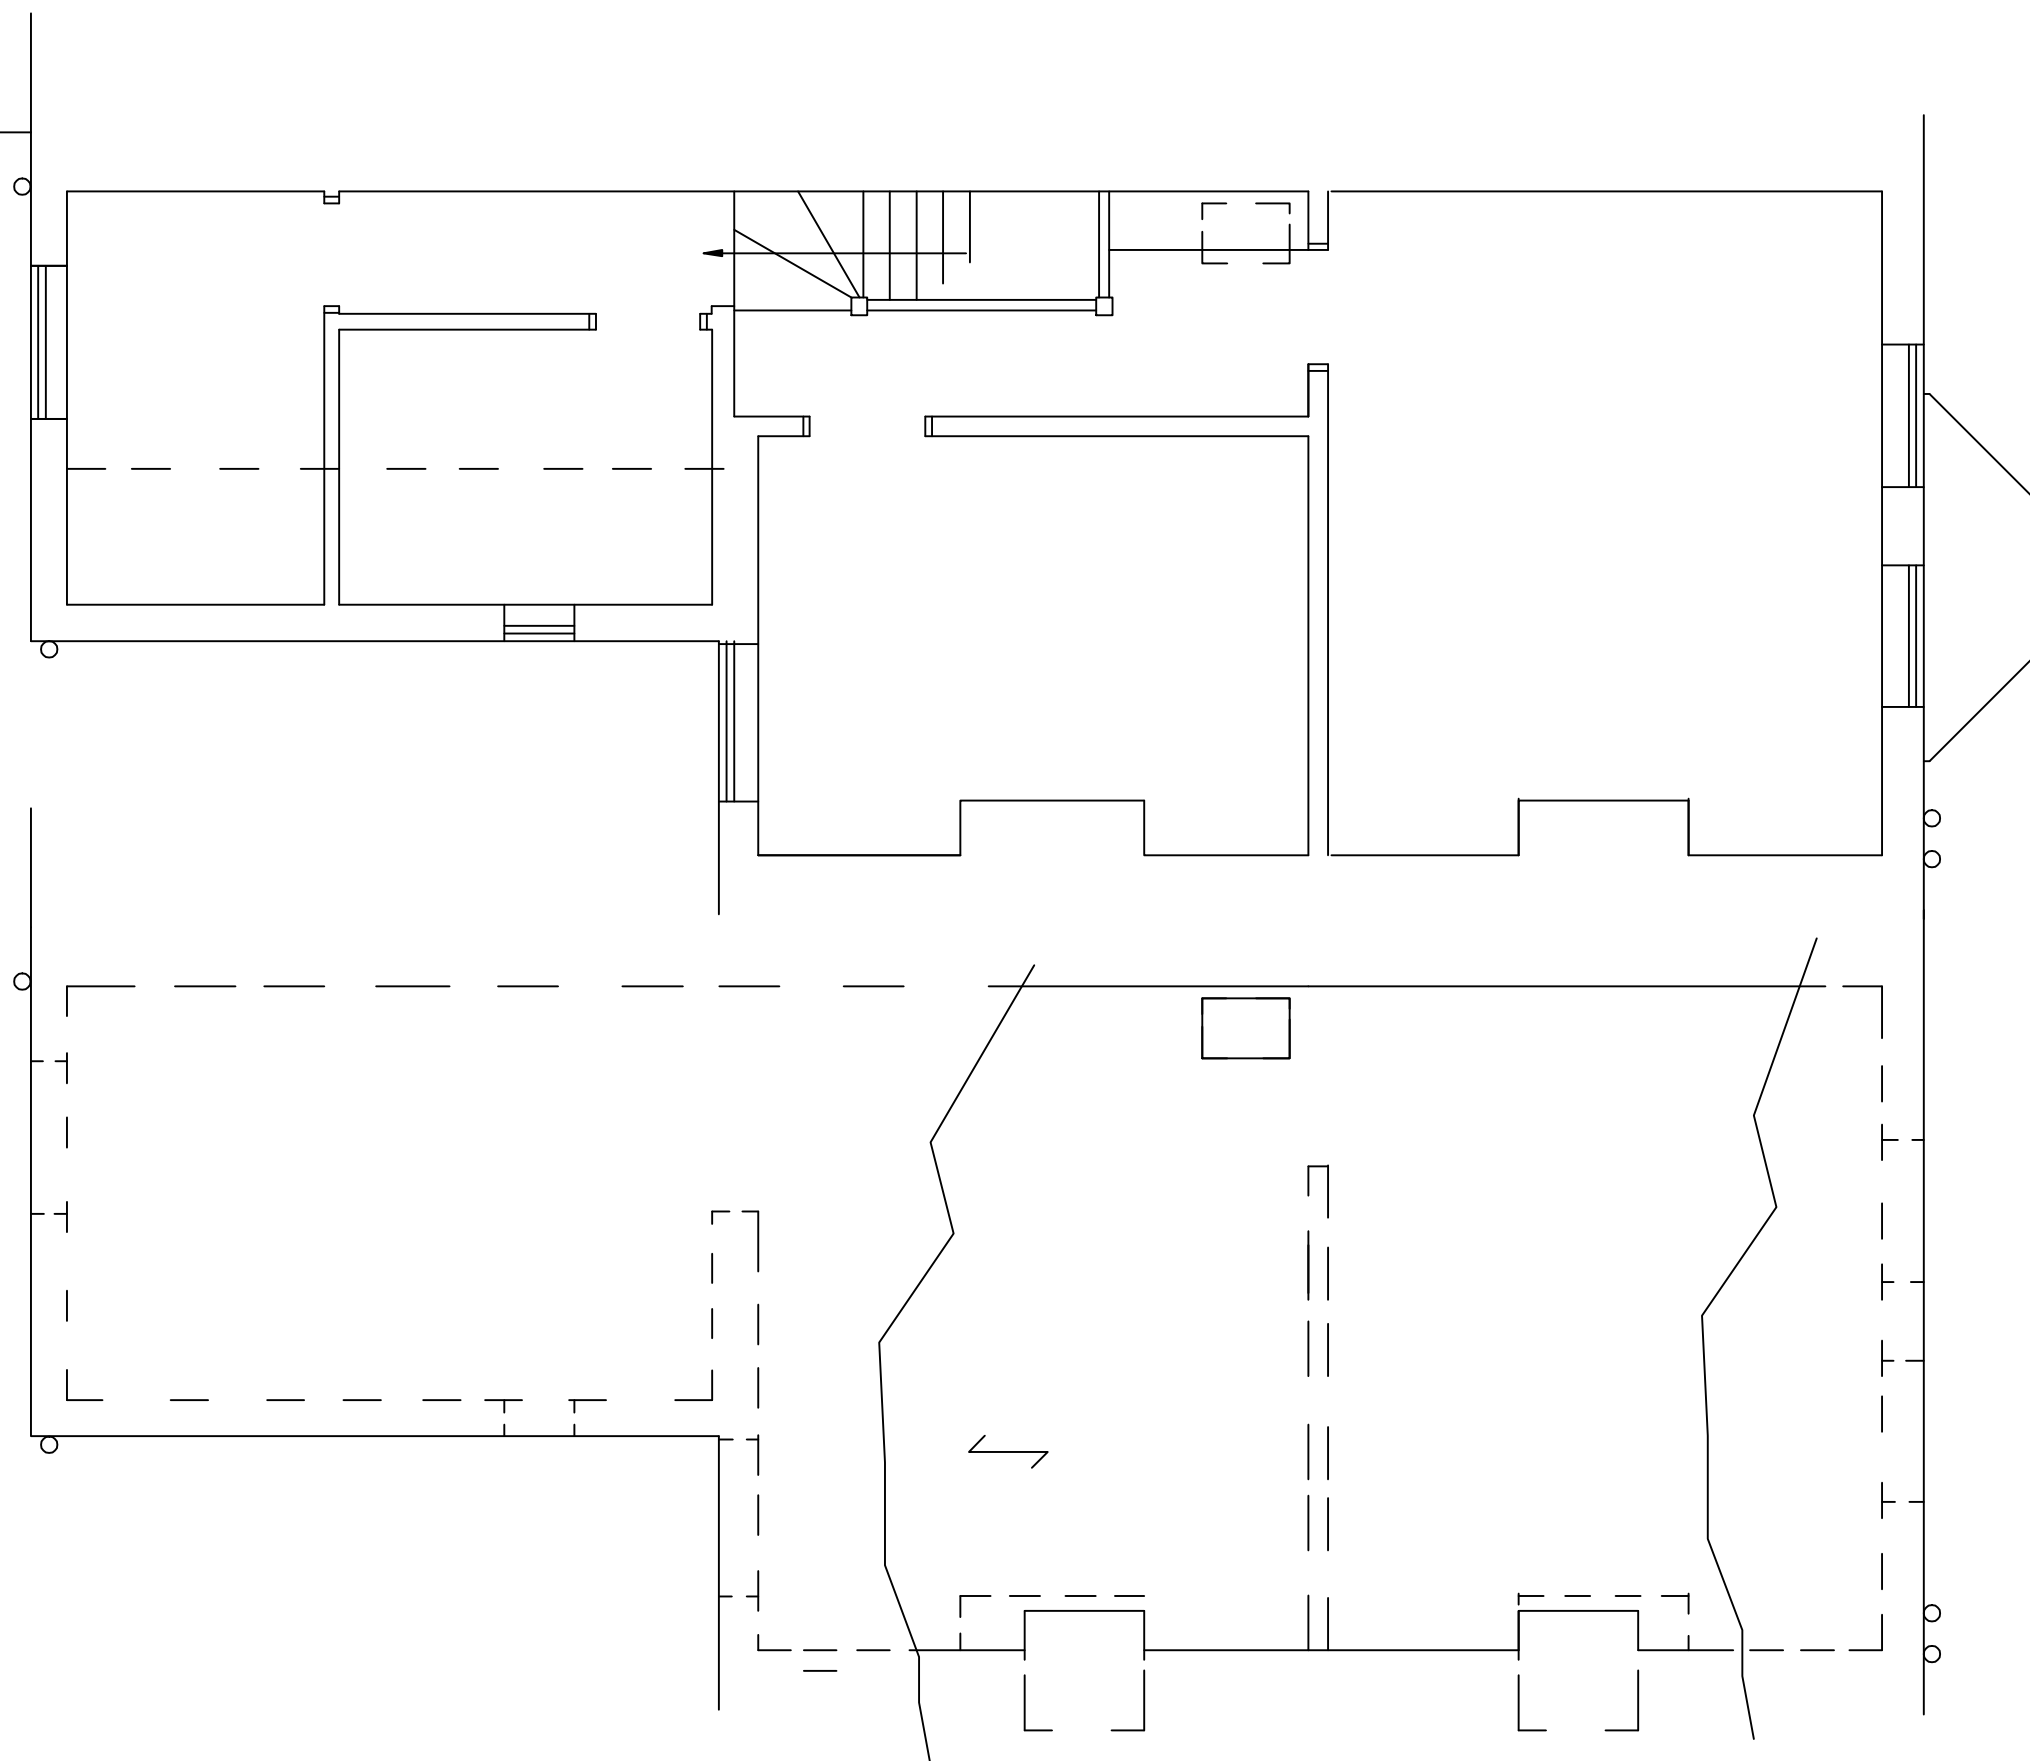


LOFT

SOUTH

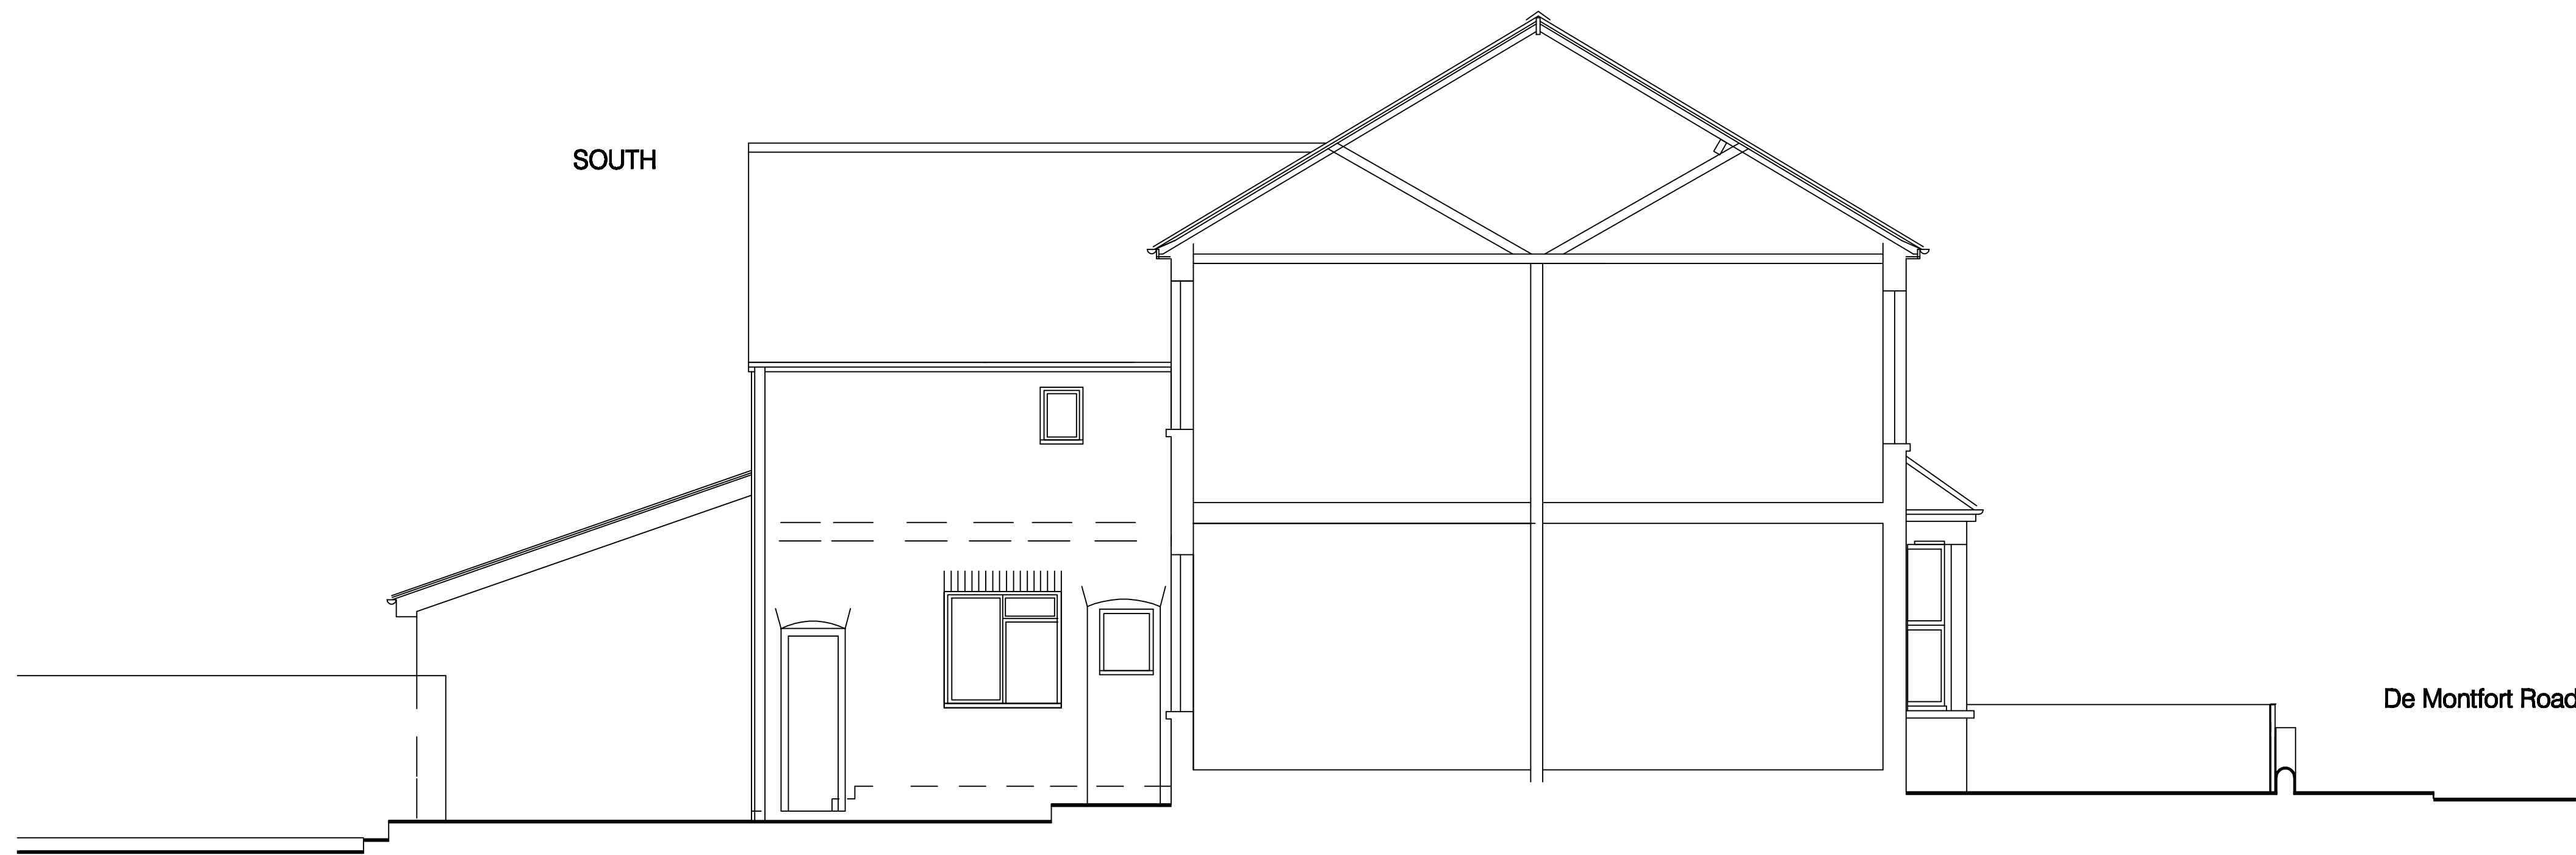

REAR

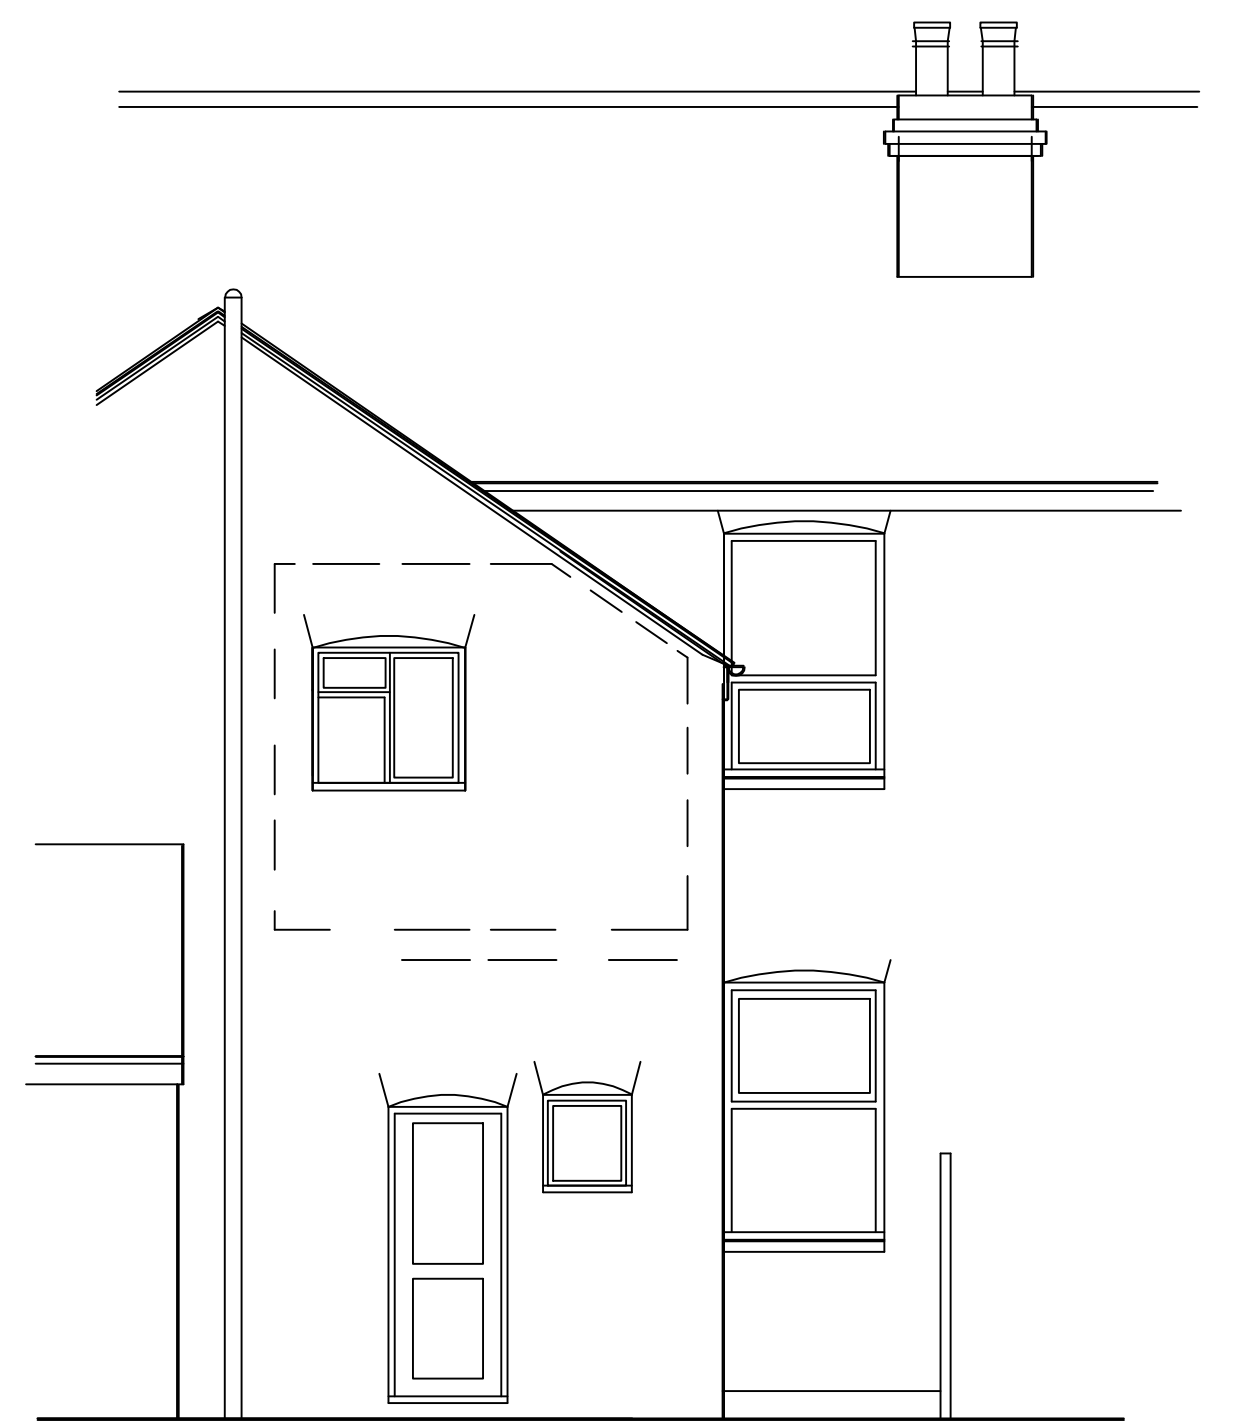

project

10 De Montfort Road
Reading, Berkshire

for
title

Mr & Mrs Karunaratne
1:50 Plans & Elevations as Existing

Drawing no:

1386 / 1 /

M D Howlett
architectural consultant

11 Prospect Street, Caversham, Reading
Berkshire RG4 8JB; Tel/Fax: (0118) 947 7117
Email: pmaarc@globalnet.co.uk

Date: February 2024

1 2 3 4 m (1:50 @ A1)