



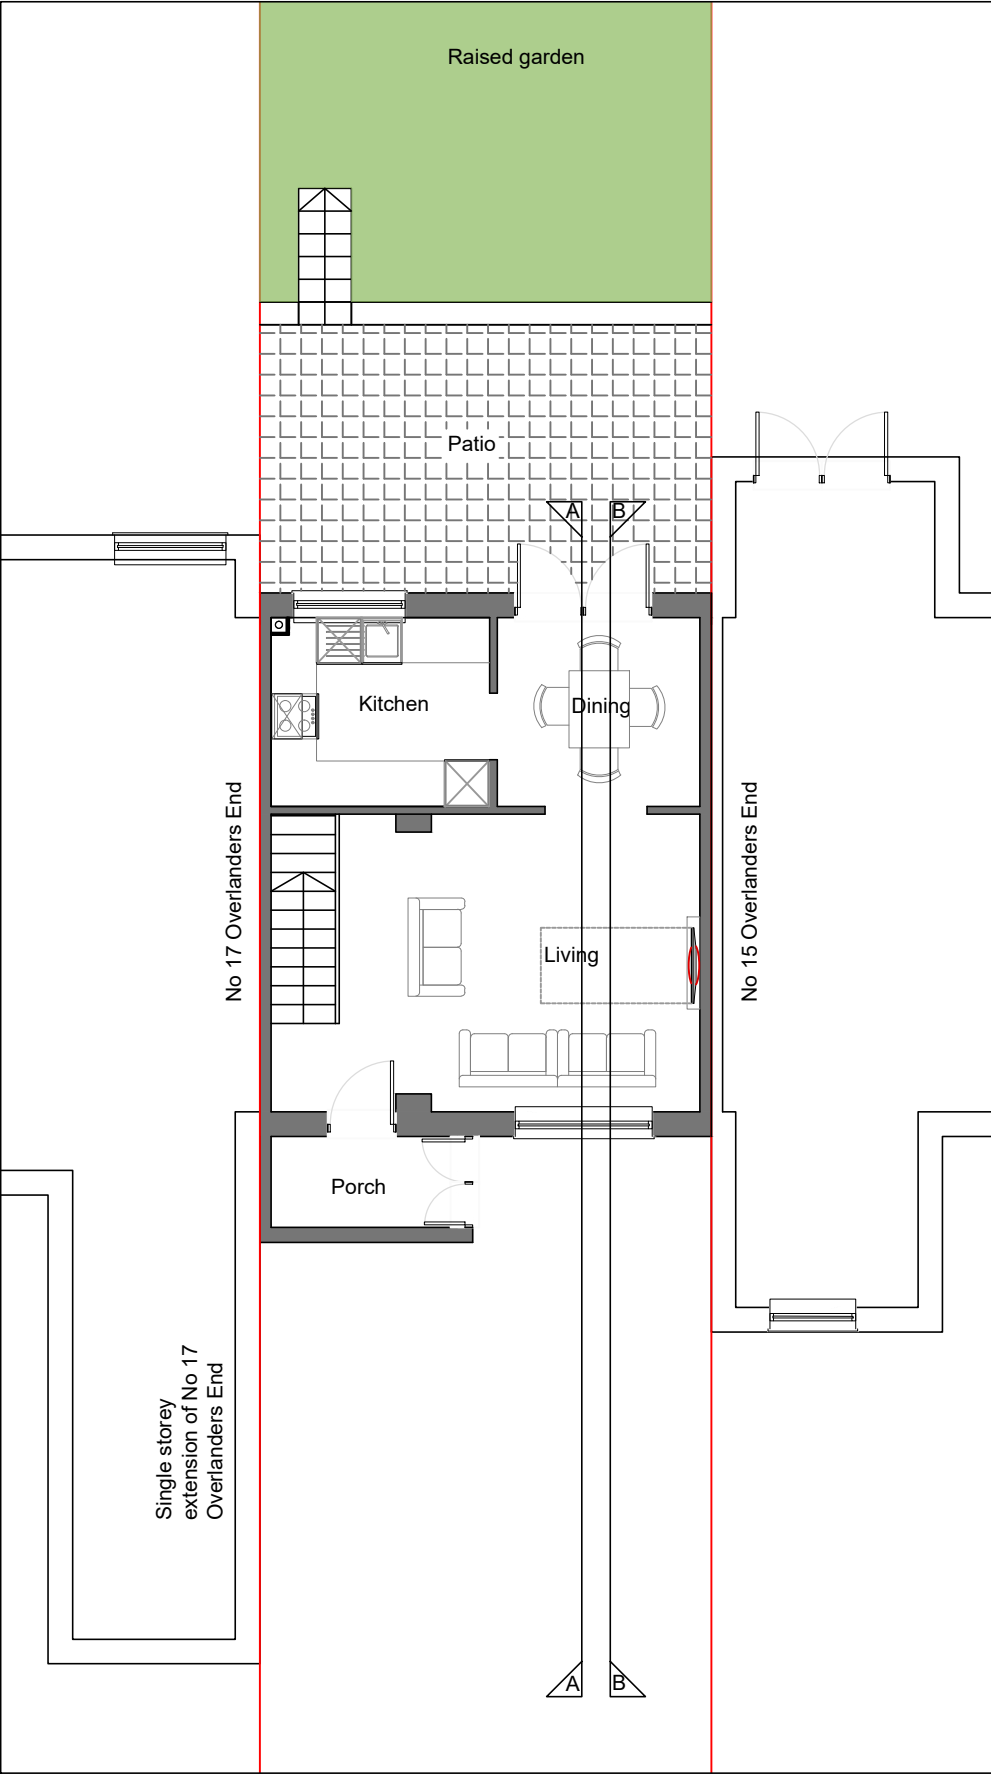

GROUND FLOOR PLAN

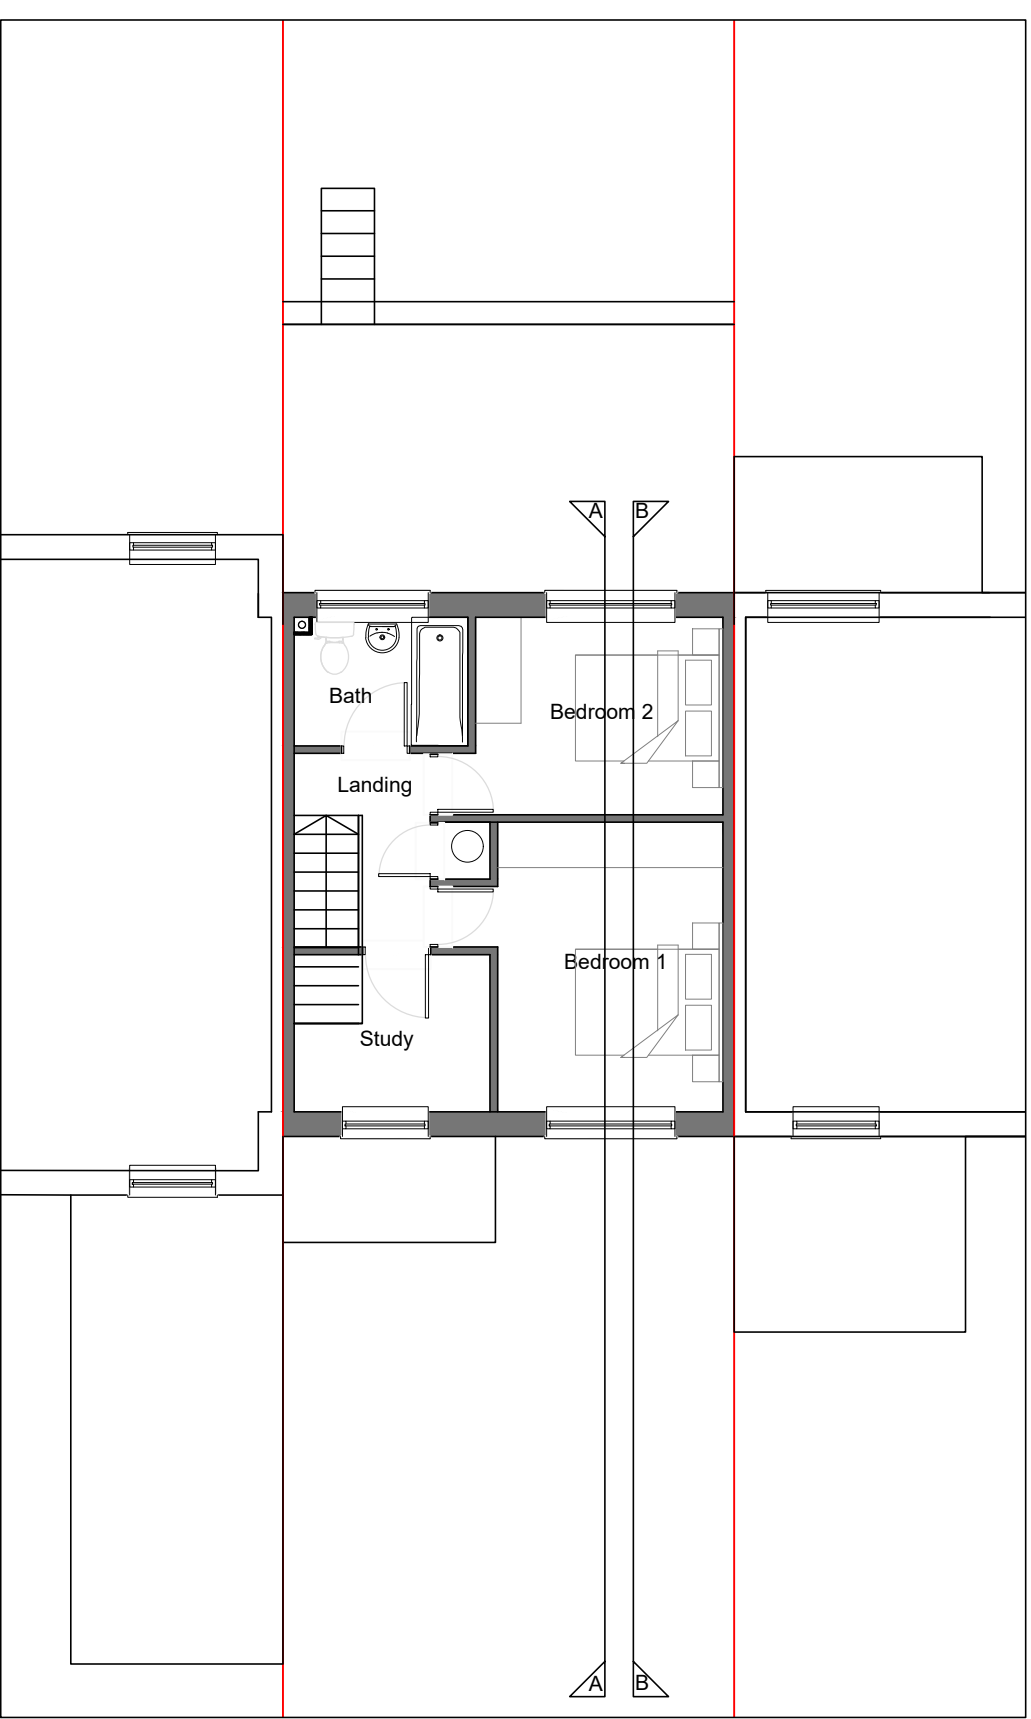

FIRST FLOOR PLAN



General Notes

KEY

- EXISTING WALLS
- SOFT LANDSCAPE
- HARD LANDSCAPE / PATIO
- SLOPPING ROOF
- FLAT ROOF
- PROPOSED WALLS
- TO BE REMOVED
- PROPOSED GLAZING

No.	Revision/Issue	Date

Firm Name and Address

EXISTING GROUND AND FIRST FLOOR PLANS

Project Name and Address

Balavignesh Selvakumar
16 Overlanders End
Tilehurst

Project	O-16	Sheet
Date	15.03.2024	PL- 11
Scale	1:100 @ A3	