


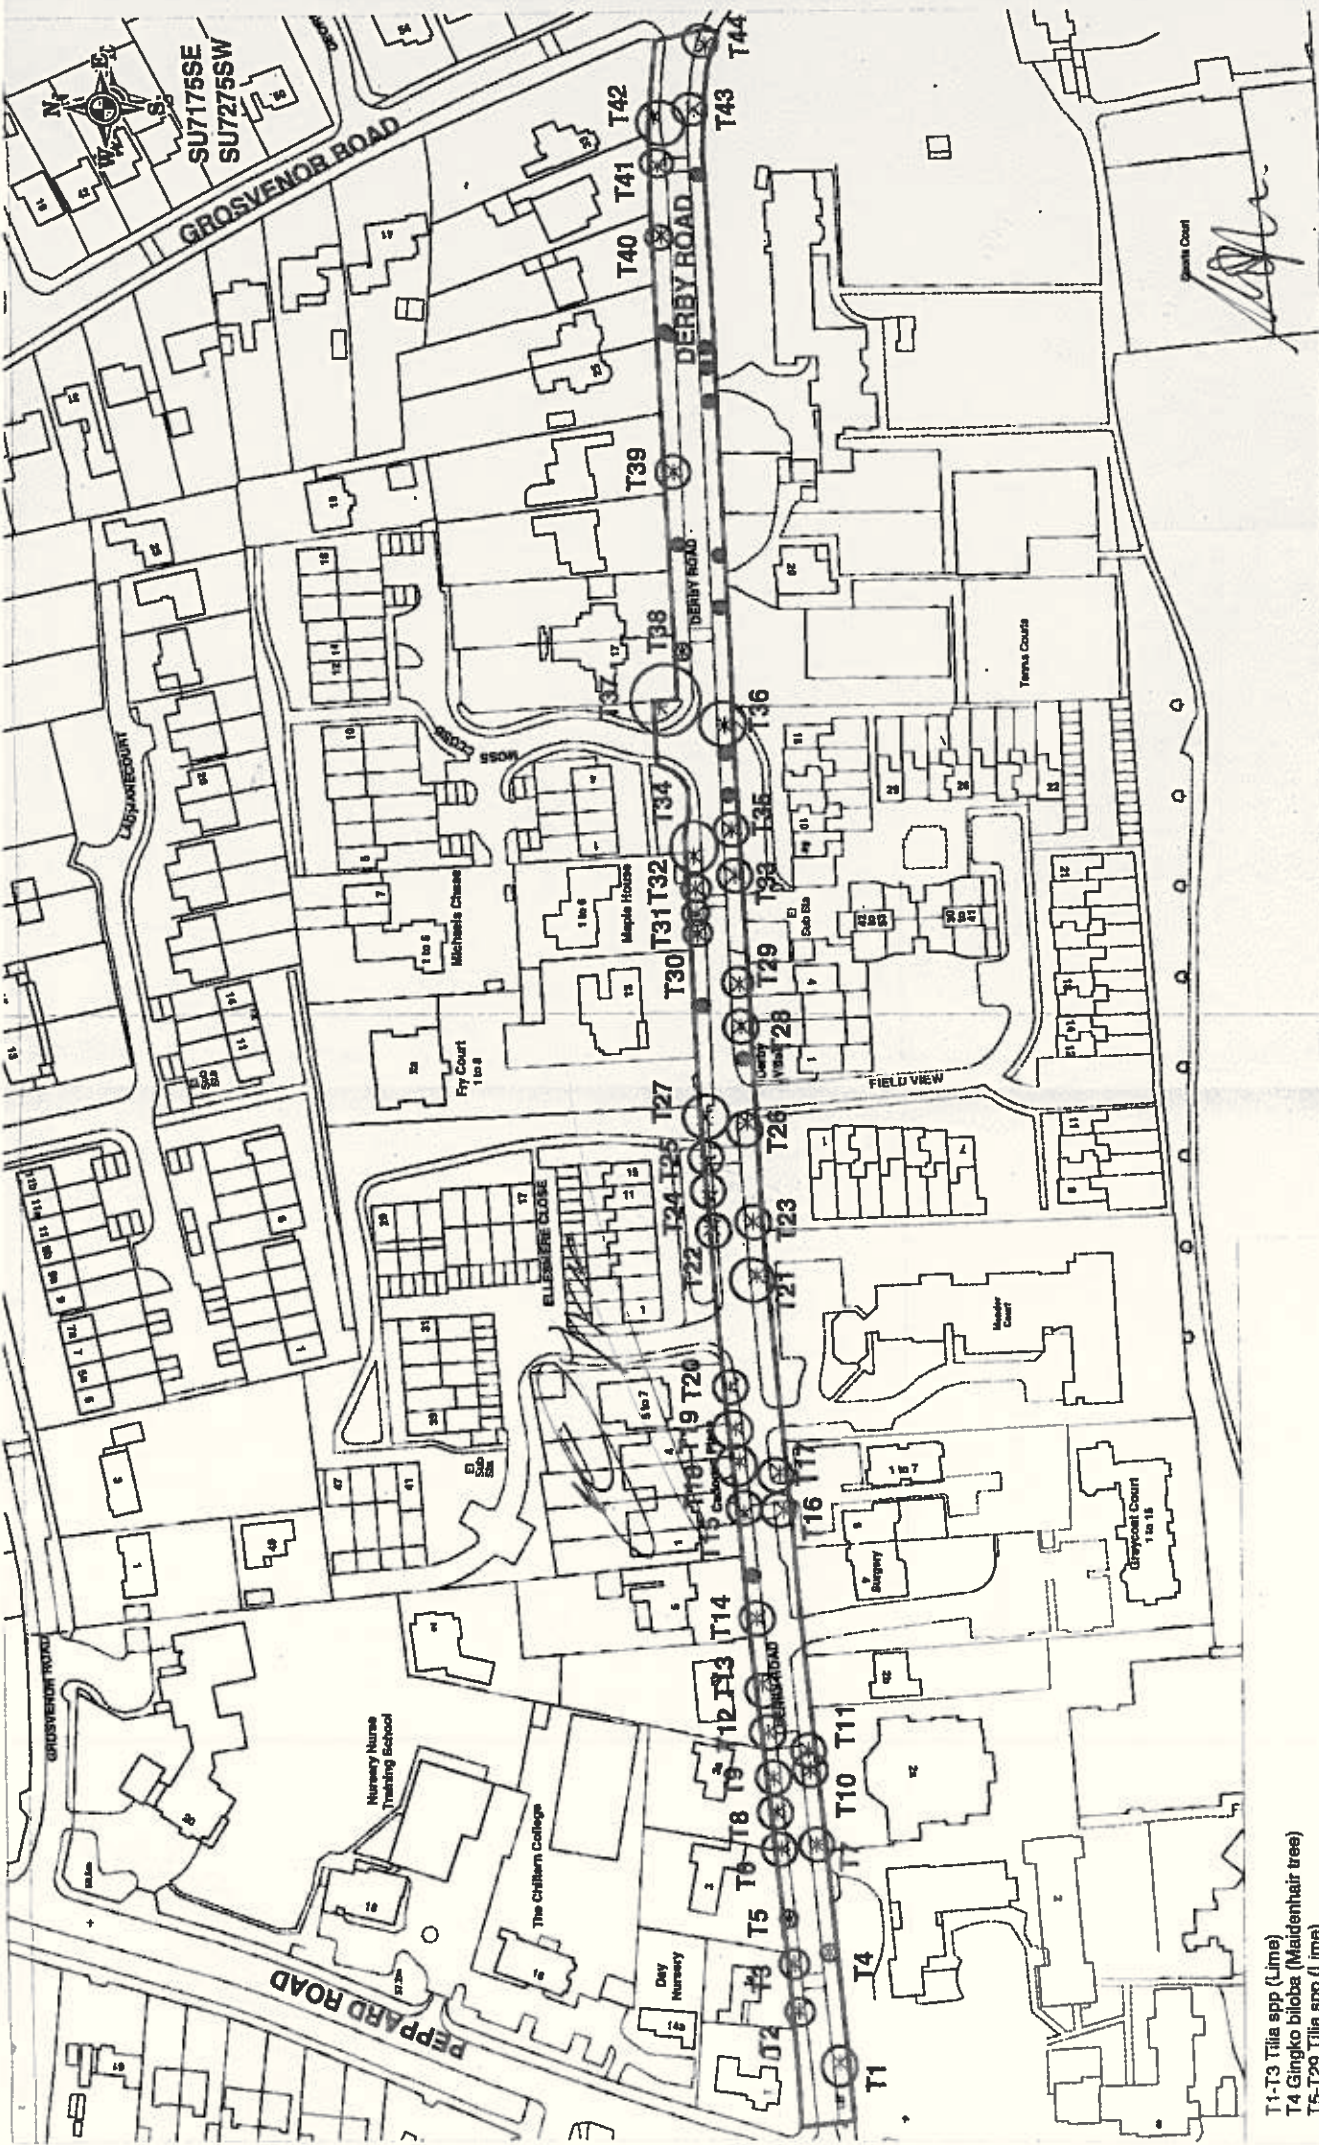

TITLE Tree Preservation Order - Street trees, Derby Road, Reading

DRG NO	D1912	DATE	SEPT 2013
DRAWN BY	W/A	SCALE	1:1250

© Crown Copyright. All Rights Reserved. Reading Borough Council. Account Number 100019872. 2009

- T1-T3 Tilia spp (Lime)
- T4 Ginkgo biloba (Maidenhair tree)
- T5-T29 Tilia spp (Lime)
- T30-T32 Betula spp (Birch)
- T33-T36 Tilia spp (Lime)
- T37 Acer pseudoplatanus (Sycamore)
- T38-T44 Tilia spp (Lime)

● Tree not included in TPO