


- The drawing is copyright and must not be reproduced without the consent of Greenwell Design Ltd.
- All dimensions are in millimetres unless otherwise noted.
- Do not scale from the drawing - if it doubt ask.
- Do not use the drawing as the prime commencement of work or preparation of any other fabrication drawing.
- The contractor shall report any discrepancies in writing to the design team at the earliest opportunity.
- The drawing is to be read in conjunction with the following relevant information:
 - All schedules and structural engineers drawings and specifications.
 - All ACDM information including designers risk assessments.

B
Bywater Capital (St Giles) Ltd
46 James Street
London W1U 1EZ
United Kingdom

STUDIOS 

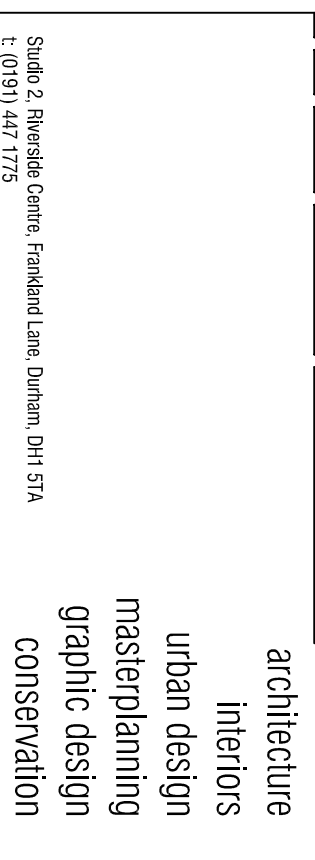

Project	St Giles House Reading
---------	------------------------

Scale 1:100	Job no. 14 036	dwg no. 111 Prop L1	Rev N
at size A1	Status RECORD		

Do not scale. This drawing is copyright