

- Sheet Notes
- a. the drawing is copyright protected and may not be used, reproduced or relied upon by any third party except as explicitly agreed by MAPL
 - b. all dimensions are in millimetres unless noted otherwise
 - c. all measurements must be obtained from stated dimensions only and checked before ordering any materials. Measurements must not be scaled off the drawing except for Local Authority Planning application purposes
 - d. all drawings must be read in conjunction with all other project drawings and any discrepancies reported immediately for clarification
 - e. full schedules, specification notes and legends are located on drawings numbered '900' to '999' (900 series)

A	08.05.2024	HB	Revision 1
0	18.03.2024	JMR	Planning issue
Rev	Date	By	Description

m


a

michael aubrey

partnership


• 0118 962 9666 • www.mapl.co.uk

Client	
Mr. & Mrs. O. Poole	
Project Address	
259 Peppard Road, Emmer Green, Reading, Berkshire. RG4 8UB	
Project Description	
Single Storey Rear Extension	
Sheet Title	
Plans - Location & Site - Existing & Proposed GA	
Sheet Ref.	MAP-C4898-001
Rev.	A
Project Ref.	C4898
Date	08.05.2024
Drawn by	JMR
Checked by	JMR
Scale	As indicated
Sheet Size	A3

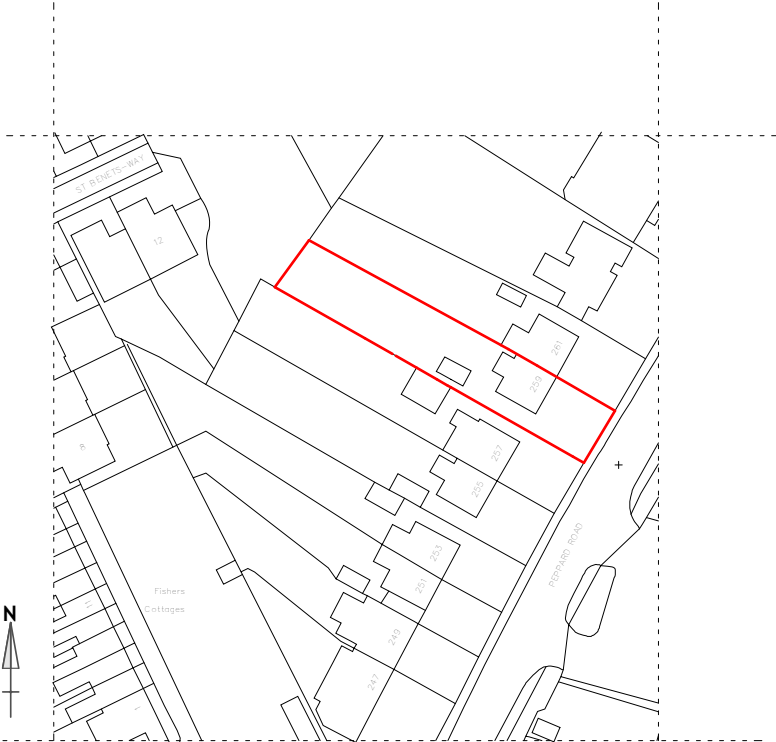


Existing Location Plan

Location | RF-RDG | Scale 1 : 1250

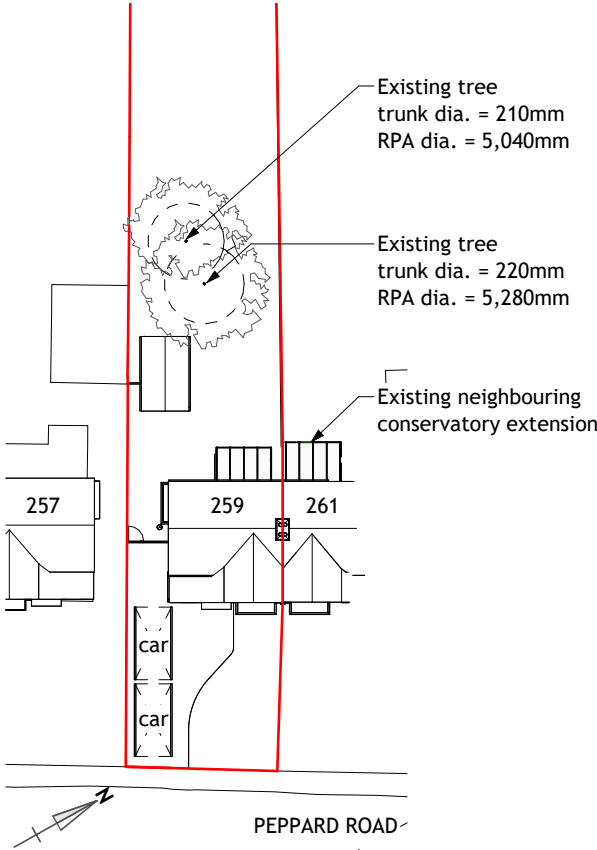

Existing Site Level Plan

General Arrangement | RF-RDG | Scale 1 : 500

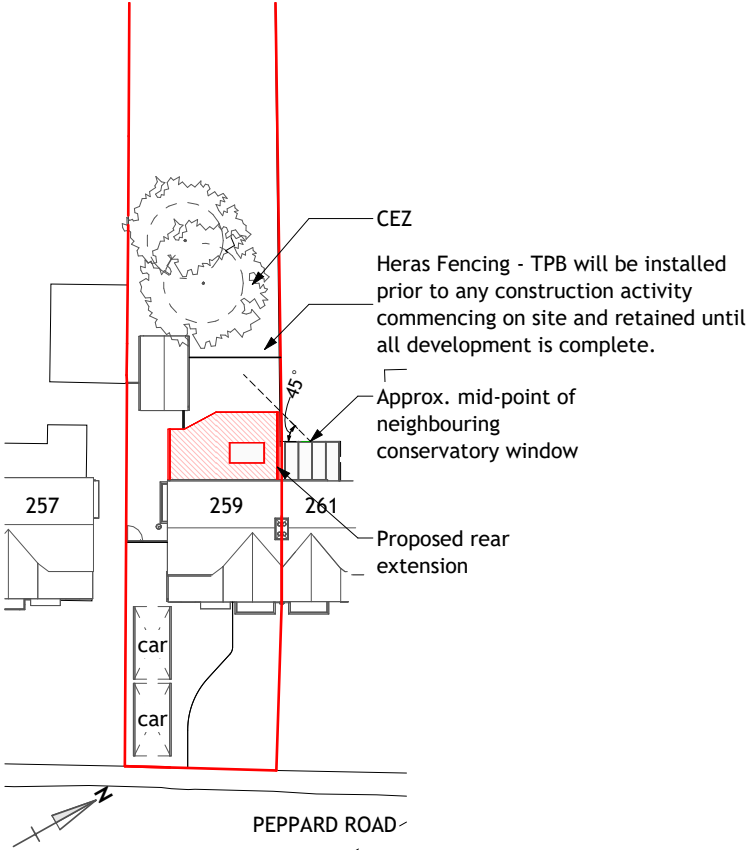

Proposed Site Level Plan

General Arrangement | RF-RDG | Scale 1 : 500

