



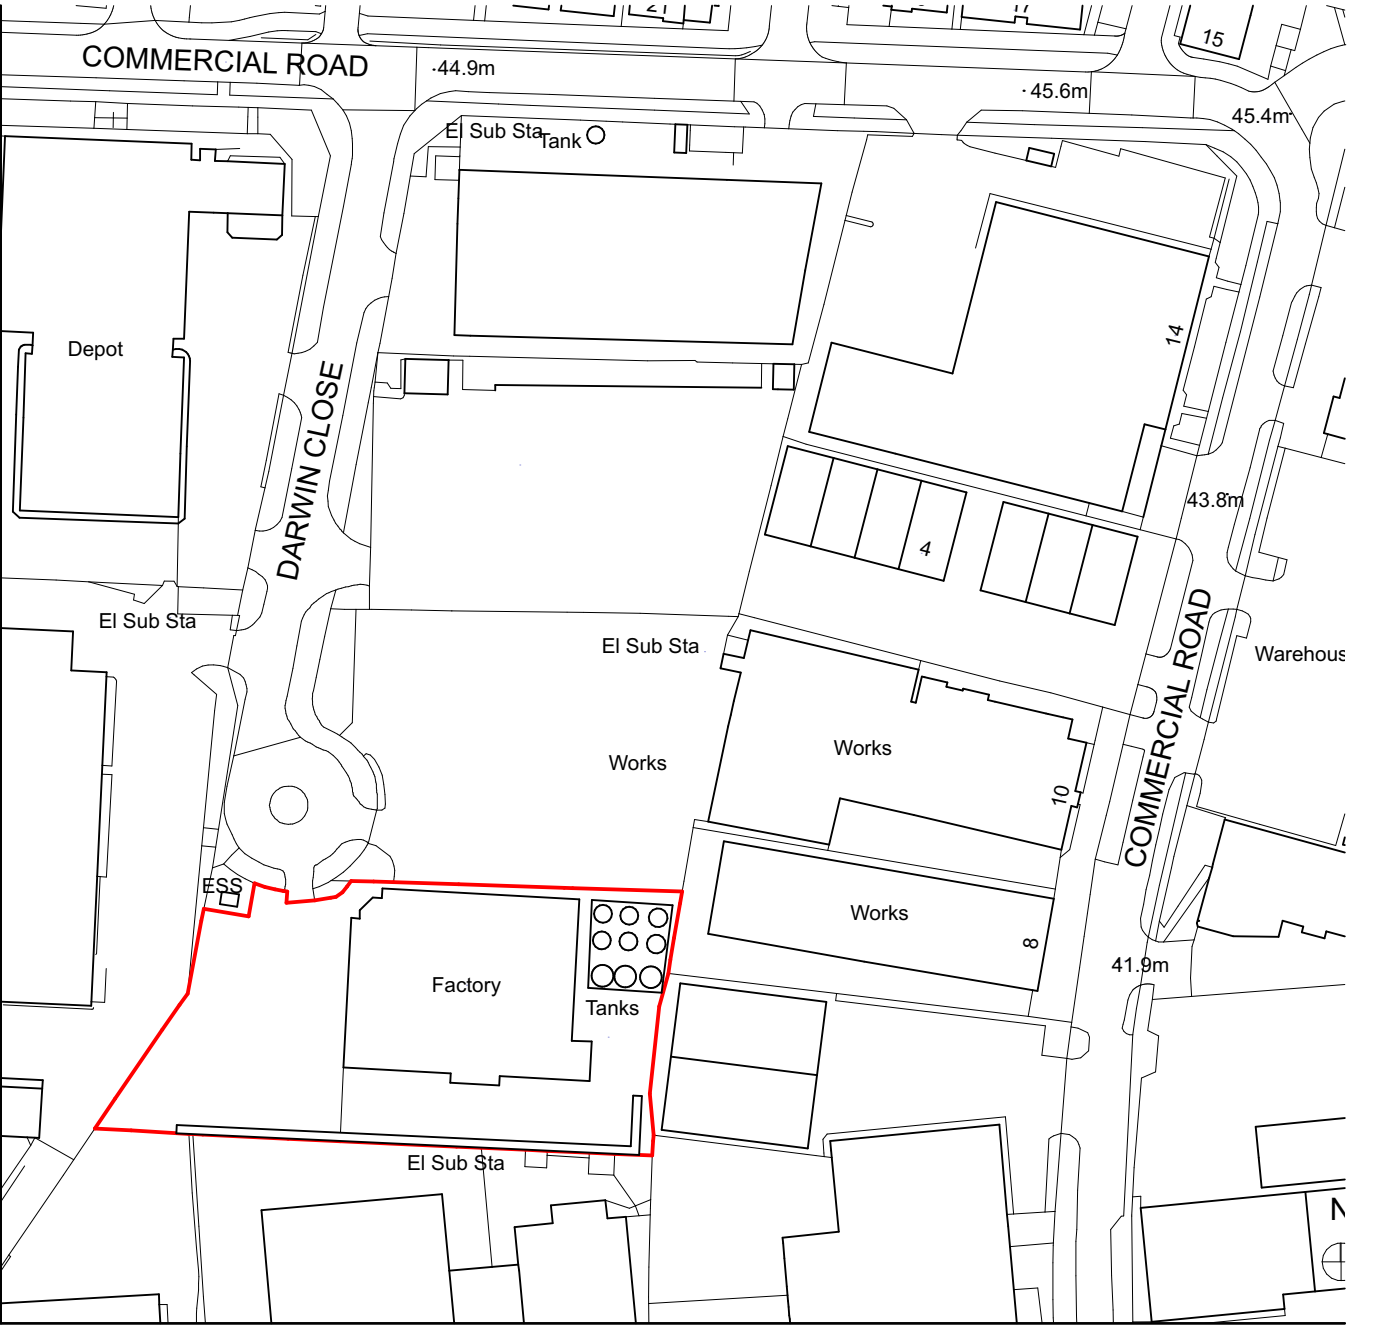

©Crown Copyright and database rights 2024 OS Licence no. 100059809 OS map licence valid until 27/03 2025

LOCATION PLAN

SCALE 1:1250

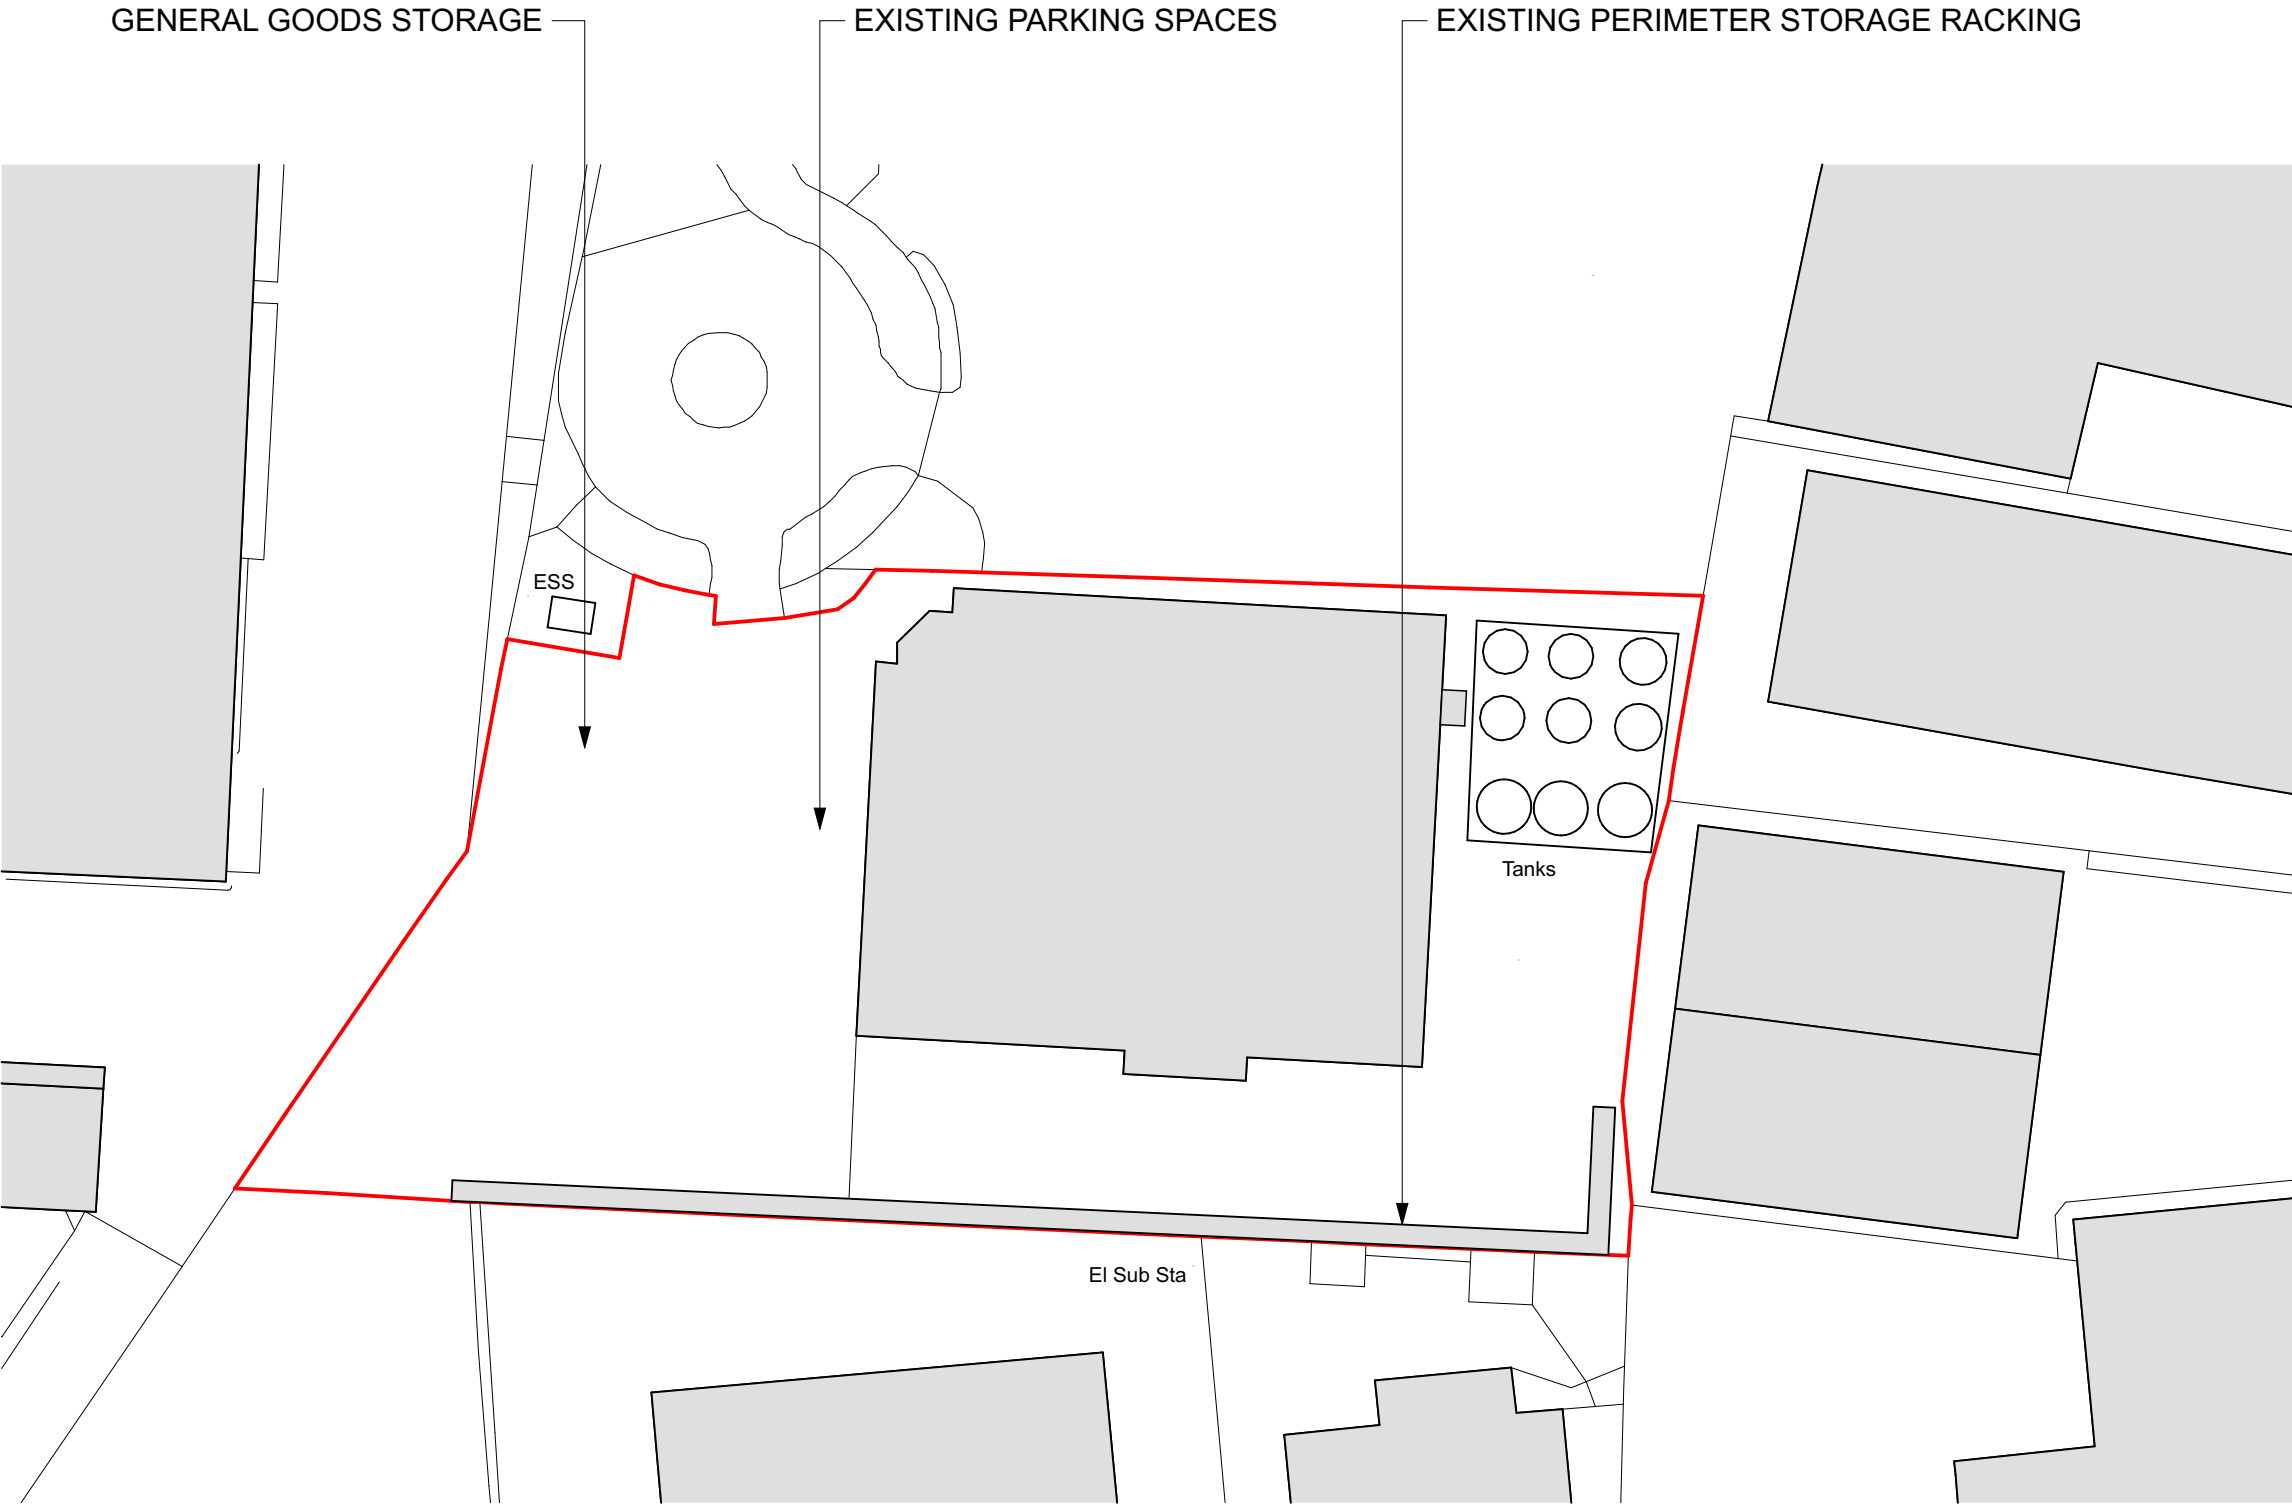

BLOCK PLAN

SCALE 1:500

THIS DRAWING IS PREPARED FOR PLANNING SUBMISSION ONLY. THIS DRAWING IS BASED ON OS INFORMATION ONLY.

THE PROPOSAL IS SUBJECT TO PLANNING, BUILDING CONTROL, DETAILED DESIGN, CDM, LEGAL INVESTIGATIONS, SURVEY, ETC.

NO STRUCTURAL SURVEY, OR ADVICE HAS BEEN USED IN THE COMPILATION OF THESE DRAWINGS.

AREAS SHOWN ARE APPROXIMATE, AND SUBJECT TO DETAILED DESIGN. NOT FOR CONSTRUCTION

©COPYRIGHT HIVES ARCHITECTS

Site
7 DARWIN CLOSE RG2 0TB

Client
CLYDEBRIDGE CHEMICALS LTD

Revision
25/04/2024 P3 PLANNING ISSUE

Drawing Title
EXISTING SITE LOCATION AND BLOCK PLAN

Scale
1:1250, 1:500 @A2

Drawn	Checked	Project Status
IA	HW	PLANNING

HIVES ARCHITECTS

SINCE 1934
Hives Architects LLP
Quadrant House, Broad Street, Reading, RG1 7QE
0118 958 7331, info@hivesarchitects.co.uk

Project Drawing Revision
2821 001P3