


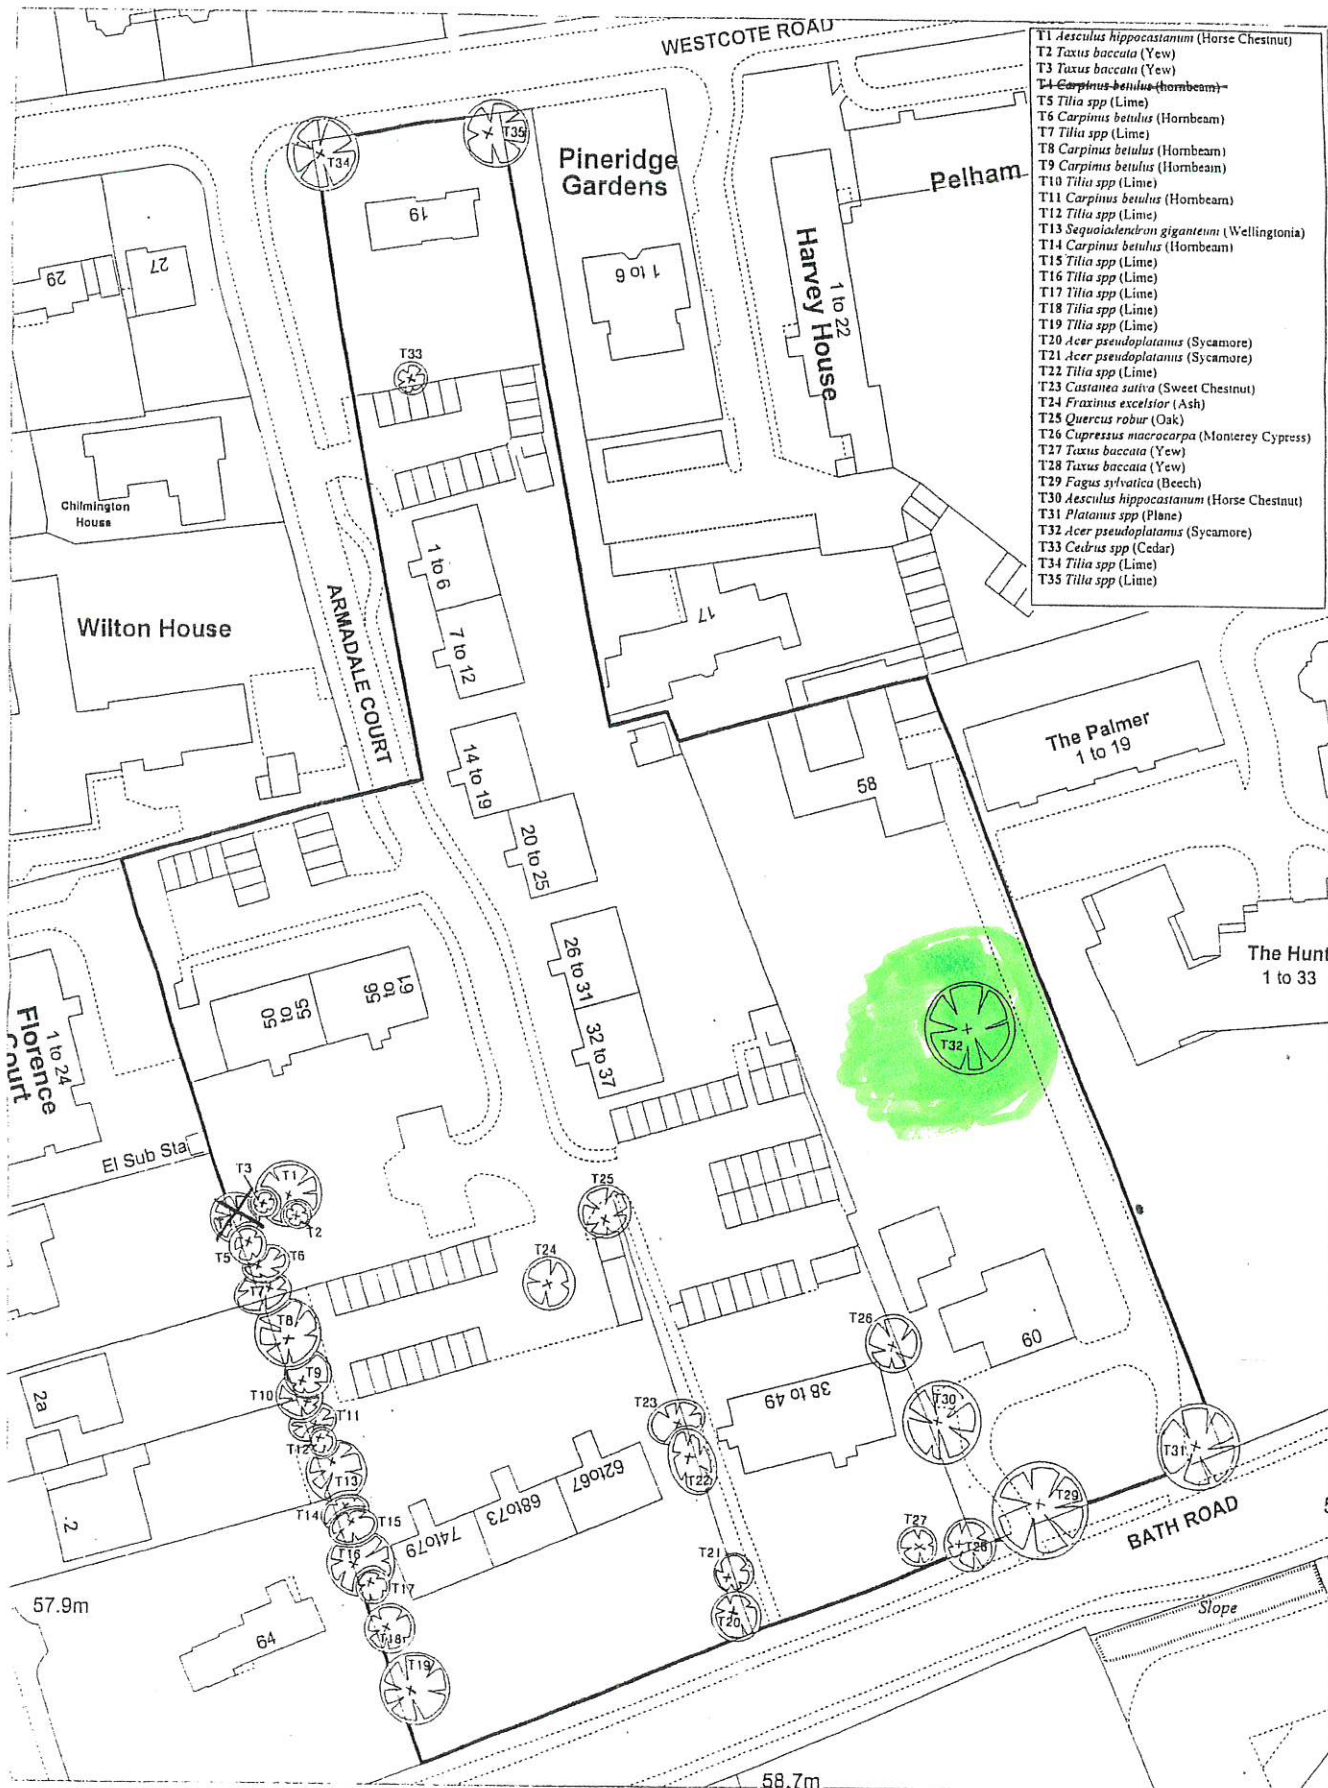

Title: Tree Preservation Order - Armadale Court, 19 Westcote Road & 58 & 60 Bath Road, Reading.

Date: February 2003

Drq No.: C1255

Produced by GIS & Mapping Services Ref: 314191

Scale at A2: 1:500

