


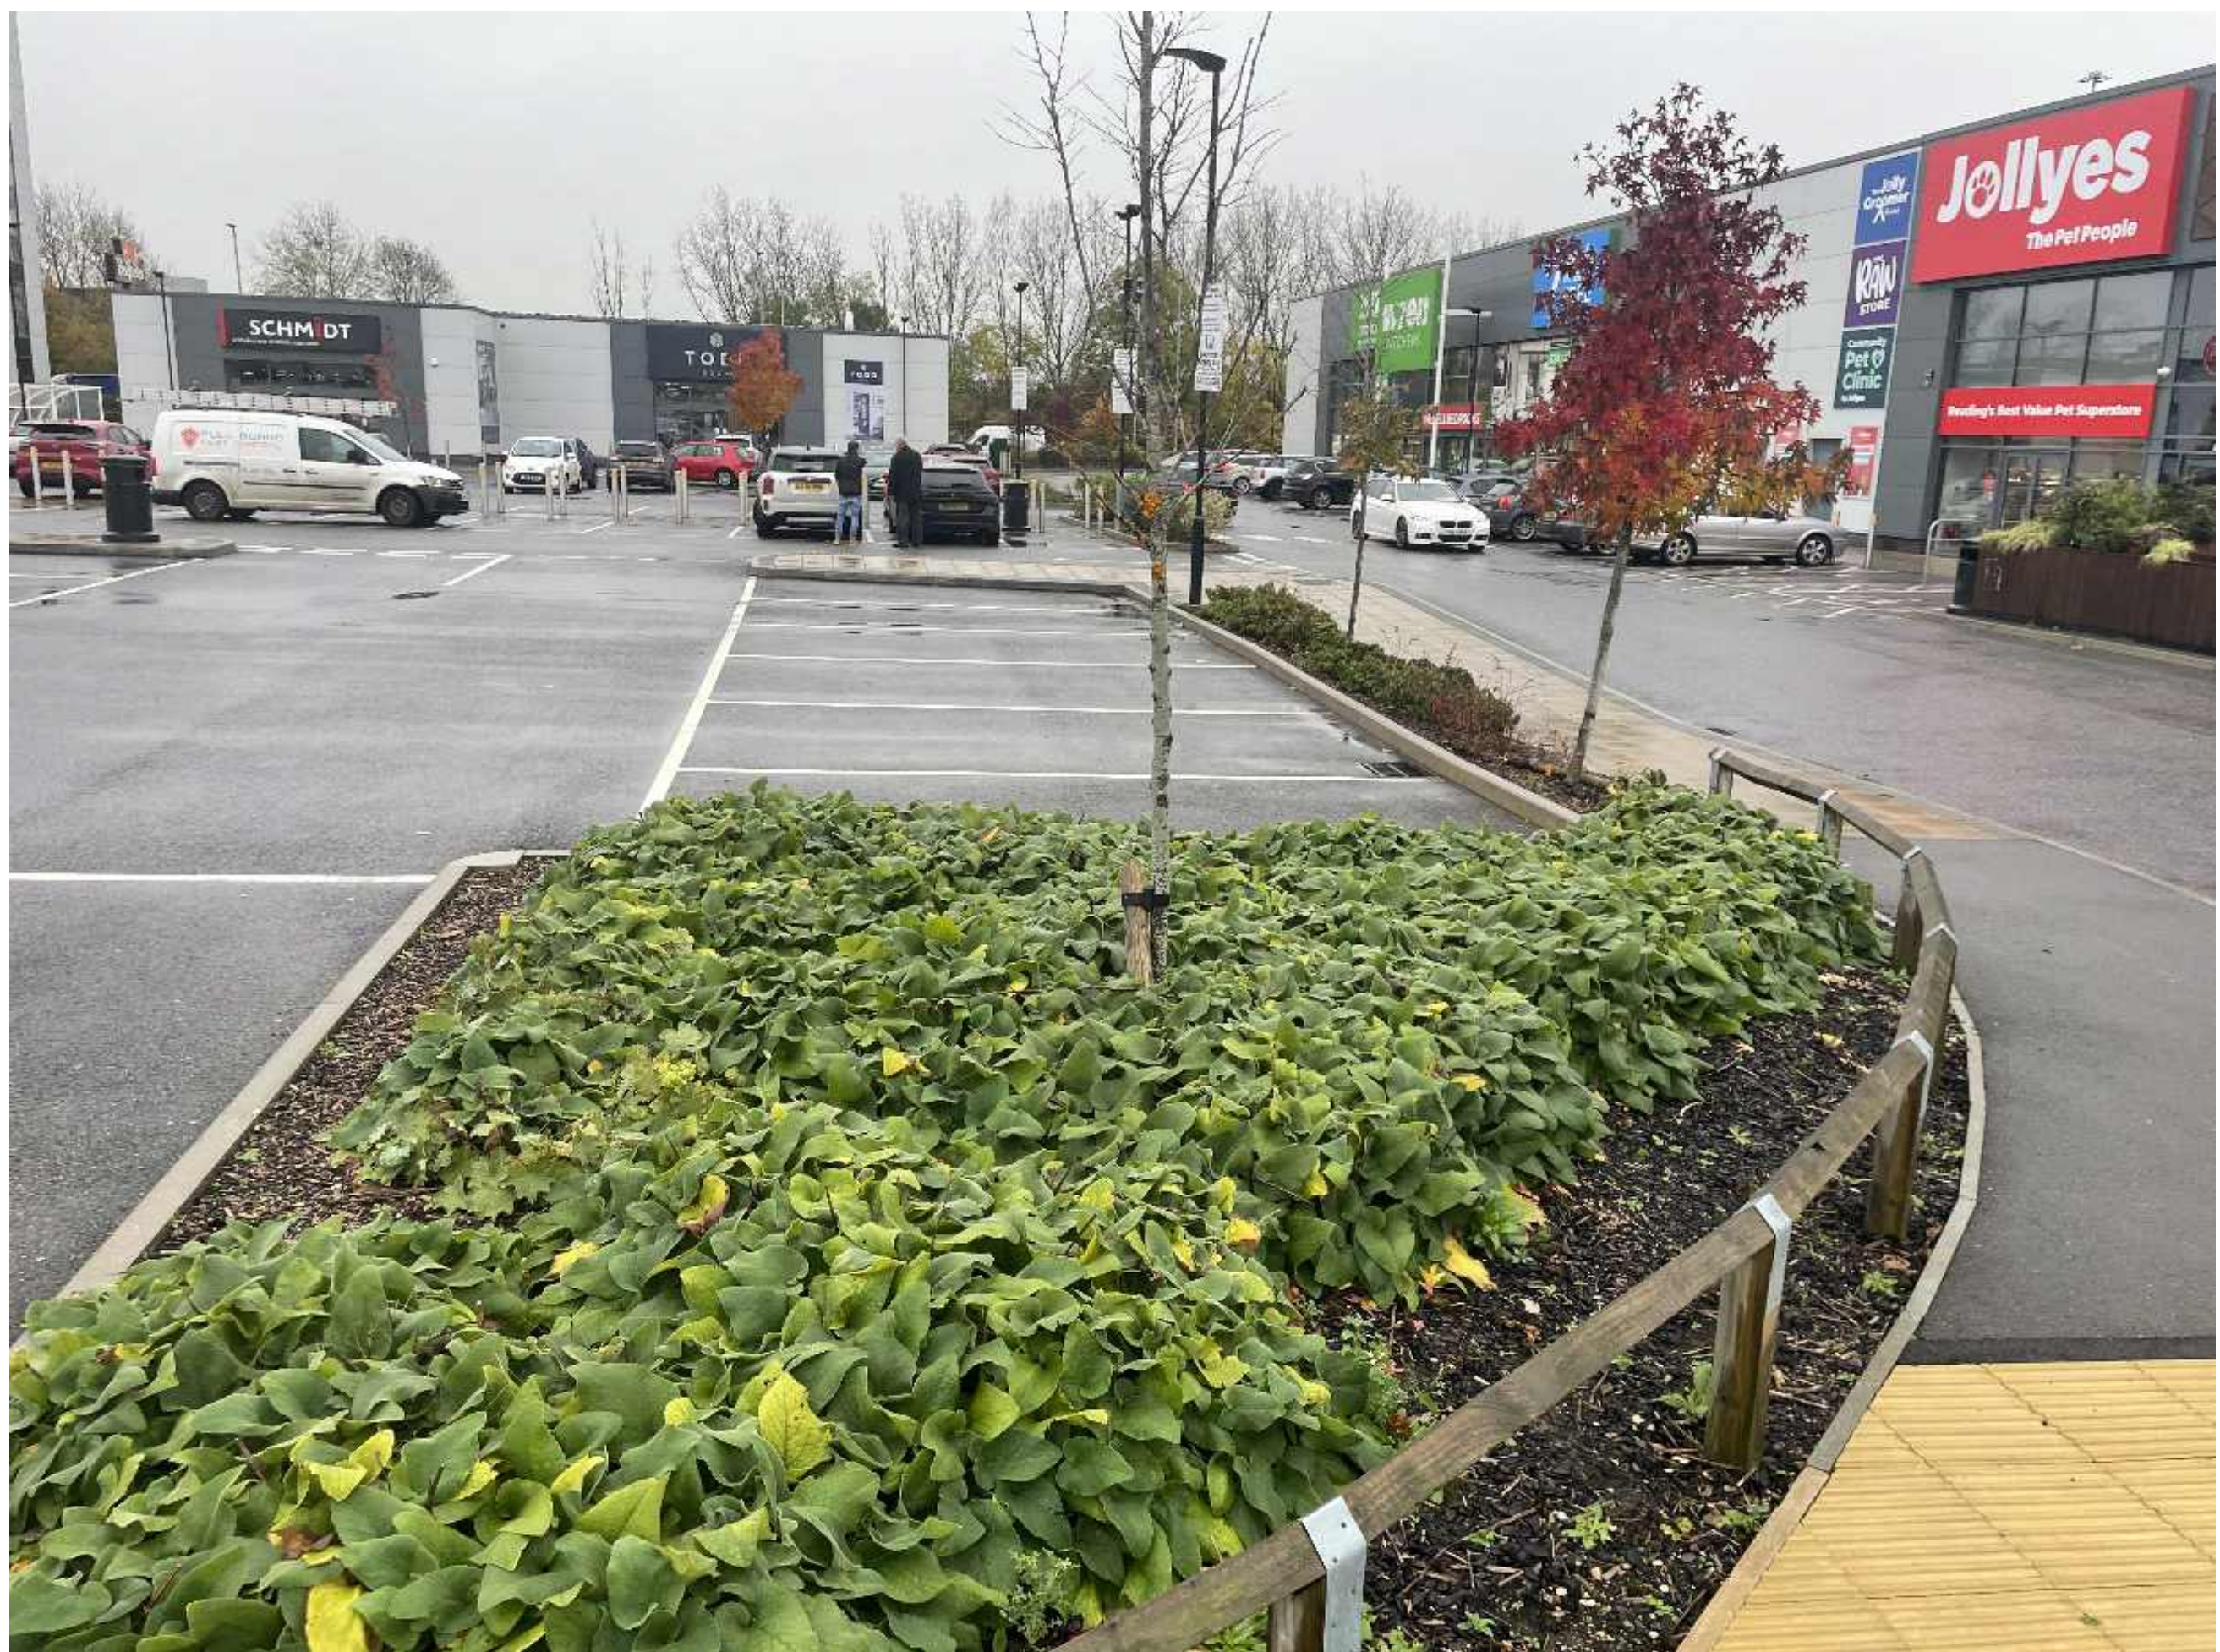

Drawing Title

Sentinel End entrance
Current / Proposed

Page size @ A1
Scale: NTS

Date
02.05.2024

Drawing No.

ReadingGateway003

SIGN POSITION	DATE	DRAWN BY
Reading Gateway, Proctor End South Reading, RG2 0GG	02.05.2024	A.H

Description

Site photographs supporting and showing the position the free-standing sign will be installed.

Site to be installed/sited within the small wooden boundary fence line and within the soft vegetation