


Location Plan

Site Address: 15, Matlock Road, Caversham, Reading, RG4 7BP



Date Produced: 14-May-2024

Scale: 1:1250 @A3

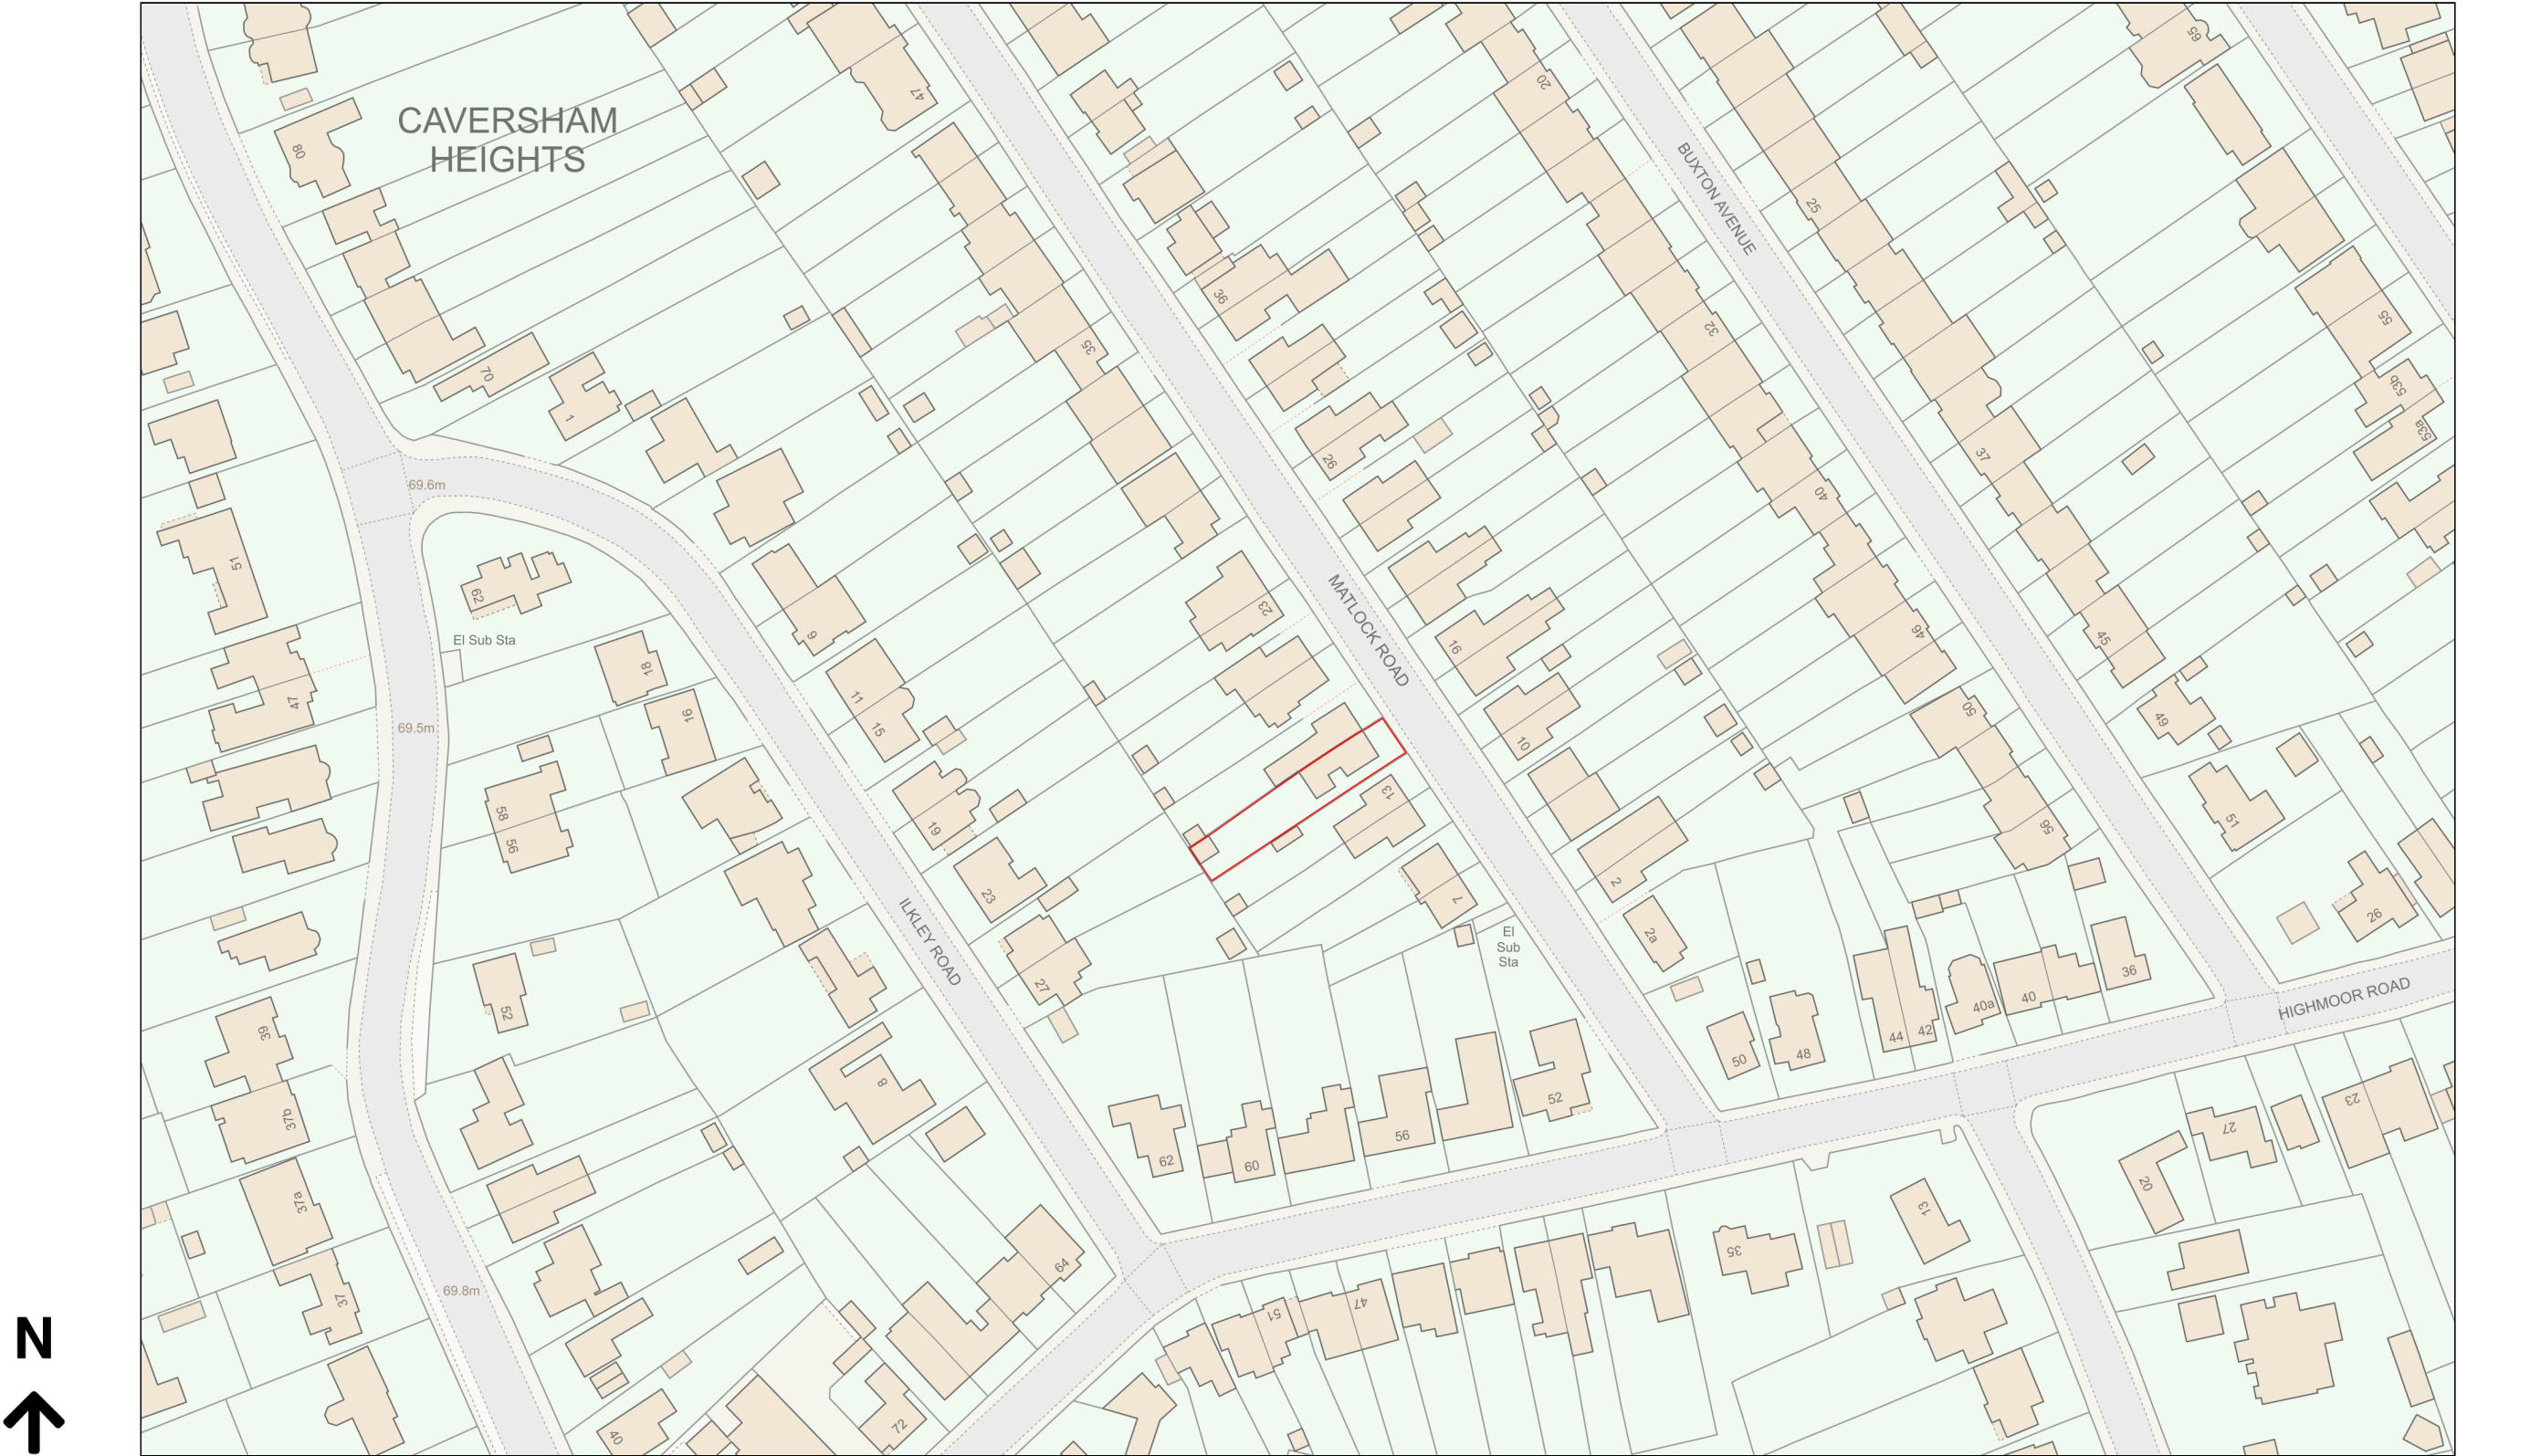

Planning Portal Reference: PP-13063370v1

