



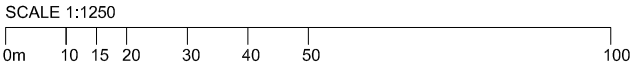

BLOCK PLAN 1:500

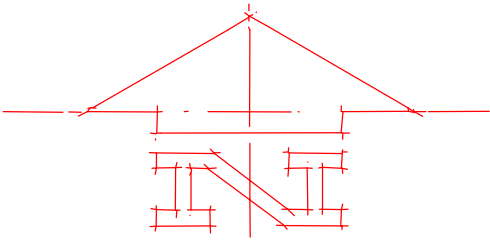

LOCATION PLAN 1:1250

© THE CONTENTS OF THIS DRAWING REMAIN THE SOLE PROPERTY OF WELLSFIELD ASSOCIATES AND MUST NOT BE COPIED OR REPRODUCED WITHOUT PRIOR PERMISSION.

FULL SURVEY NOT CARRIED OUT, DRAWING PRODUCED USING INFORMATION SUPPLIED BY THE CLIENT

Wellsfield
Associates

York House
Westview Drive
Rayleigh, Essex.
SS6 7AU
Mob No 07766 221958
chris@wellsfieldassociates.co.uk

project
CO-OP SUPERMARKET
29-35 SCHOOL ROAD
READING
BERKSHIRE
RG31 5AR

O S EXTRACT

date APR 24 drawn C.J.J.

scale 1:500, 1250 @A3 drg no. 3864.12