
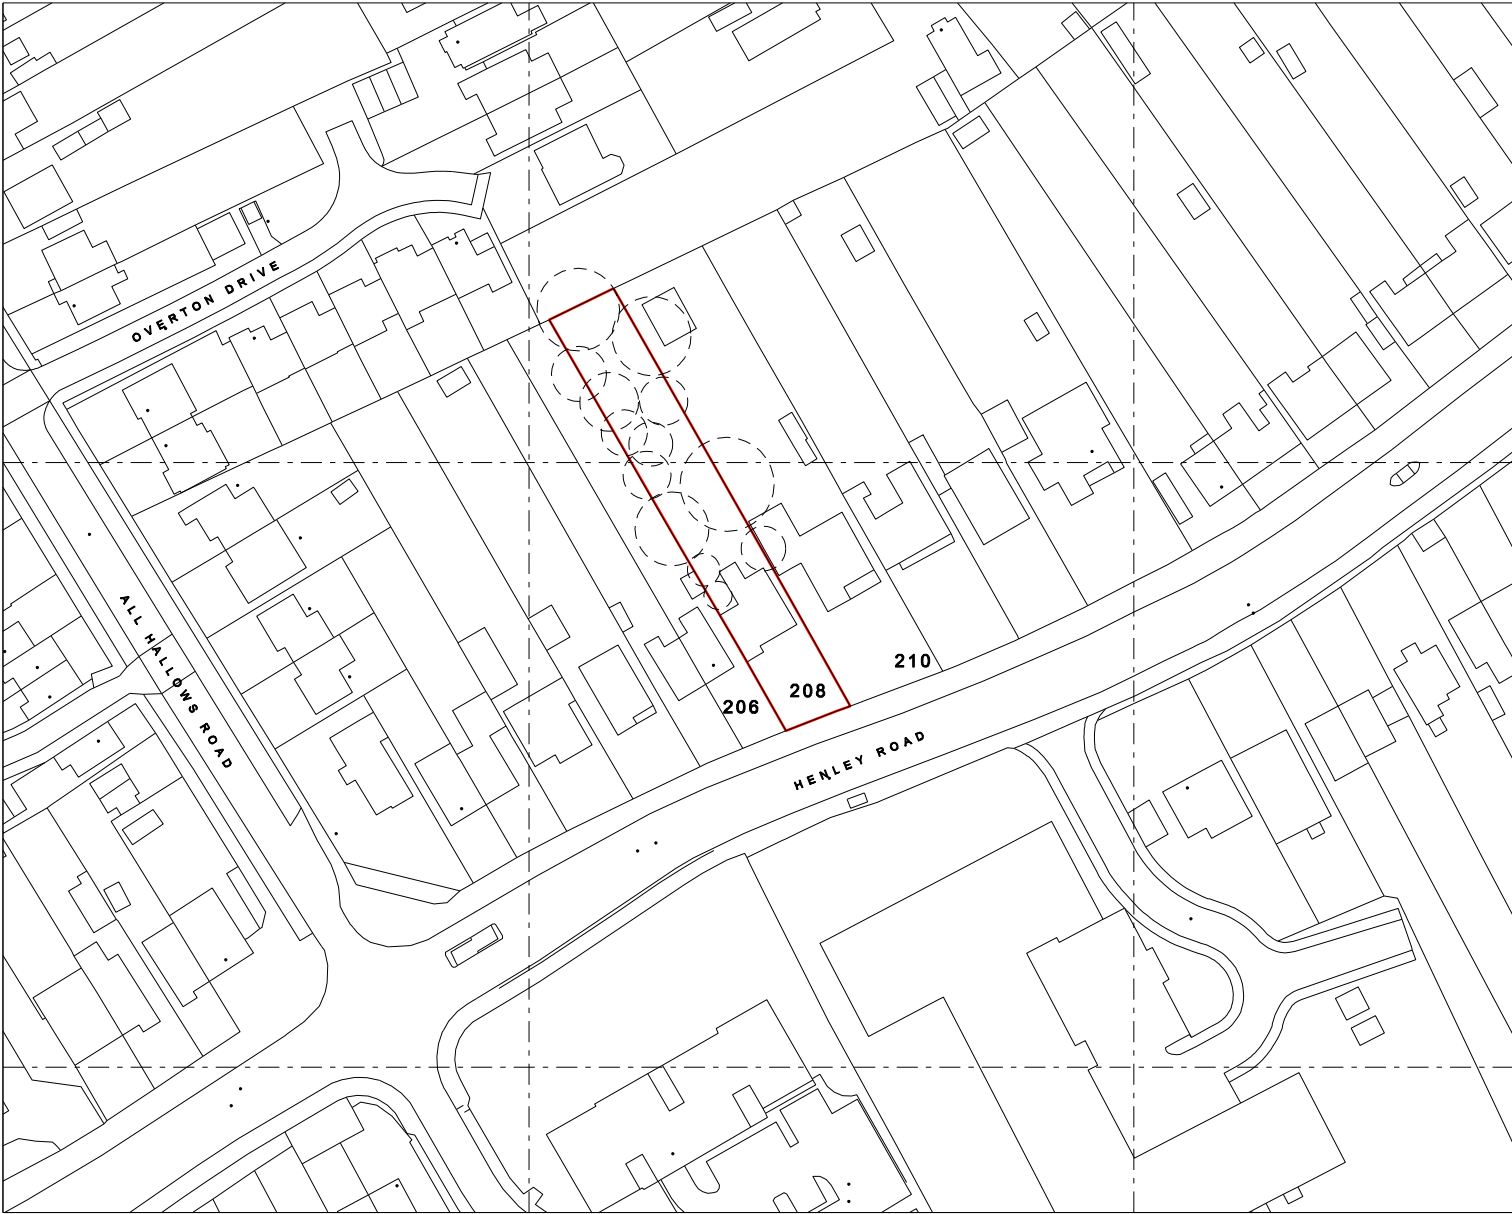


THIS DRAWING IS TO BE READ IN CONJUNCTION WITH ALL THE RELEVANT CONSULTANTS AND/OR SPECIALIST DRAWINGS OR DOCUMENTS AND ANY DISCREPANCIES OR VARIATIONS ARE TO BE NOTIFIED TO FRANK AMANKWAH BEFORE THE AFFECTED WORK COMMENCES.

ALL DIMENSIONS ARE TO BE CHECKED ON SITE

NOTES

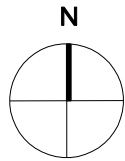

01 SITE LOCATION PLAN
Scale 1:1250



©Crown Copyright and database rights 2021 OS Licence no. 100019980

P1	FOR PLANNING	FEB 24
Rev	Description	Date
NOVATE ACS		
ARCHITECTURE & CONSTRUCTION SERVICES		
6B PARKWAY ST ALBANS		
PORTERS BAR HERTS AL3 6PA		
DRAWING STATUS		
FOR PLANNING		
Issued for purpose indicated. This drawing is to be read in conjunction with all consultants information. All dimensions to be checked on site.		
This drawing is copyright.		
JOB NUMBER:	234	FILE: 02-234
CLIENT:	MR AND MRS VISHA	
JOB:	208 HENLEY ROAD BERKSHIRE	
	RG4 6LR	
DRAWING TITLE:	SITE LOCATION PLAN	
SCALE:	1:1250 @ A3	DRAWN BY: FA
DATE:	APR 2024	
DRAWING NO:	234_PP-001-3	REV: P1