


Location Plan

Site Address: St Josephs College, 64, Upper Redlands Road, Reading, RG1 5JT



Date Produced: 07-May-2024

Scale: 1:1250 @A3

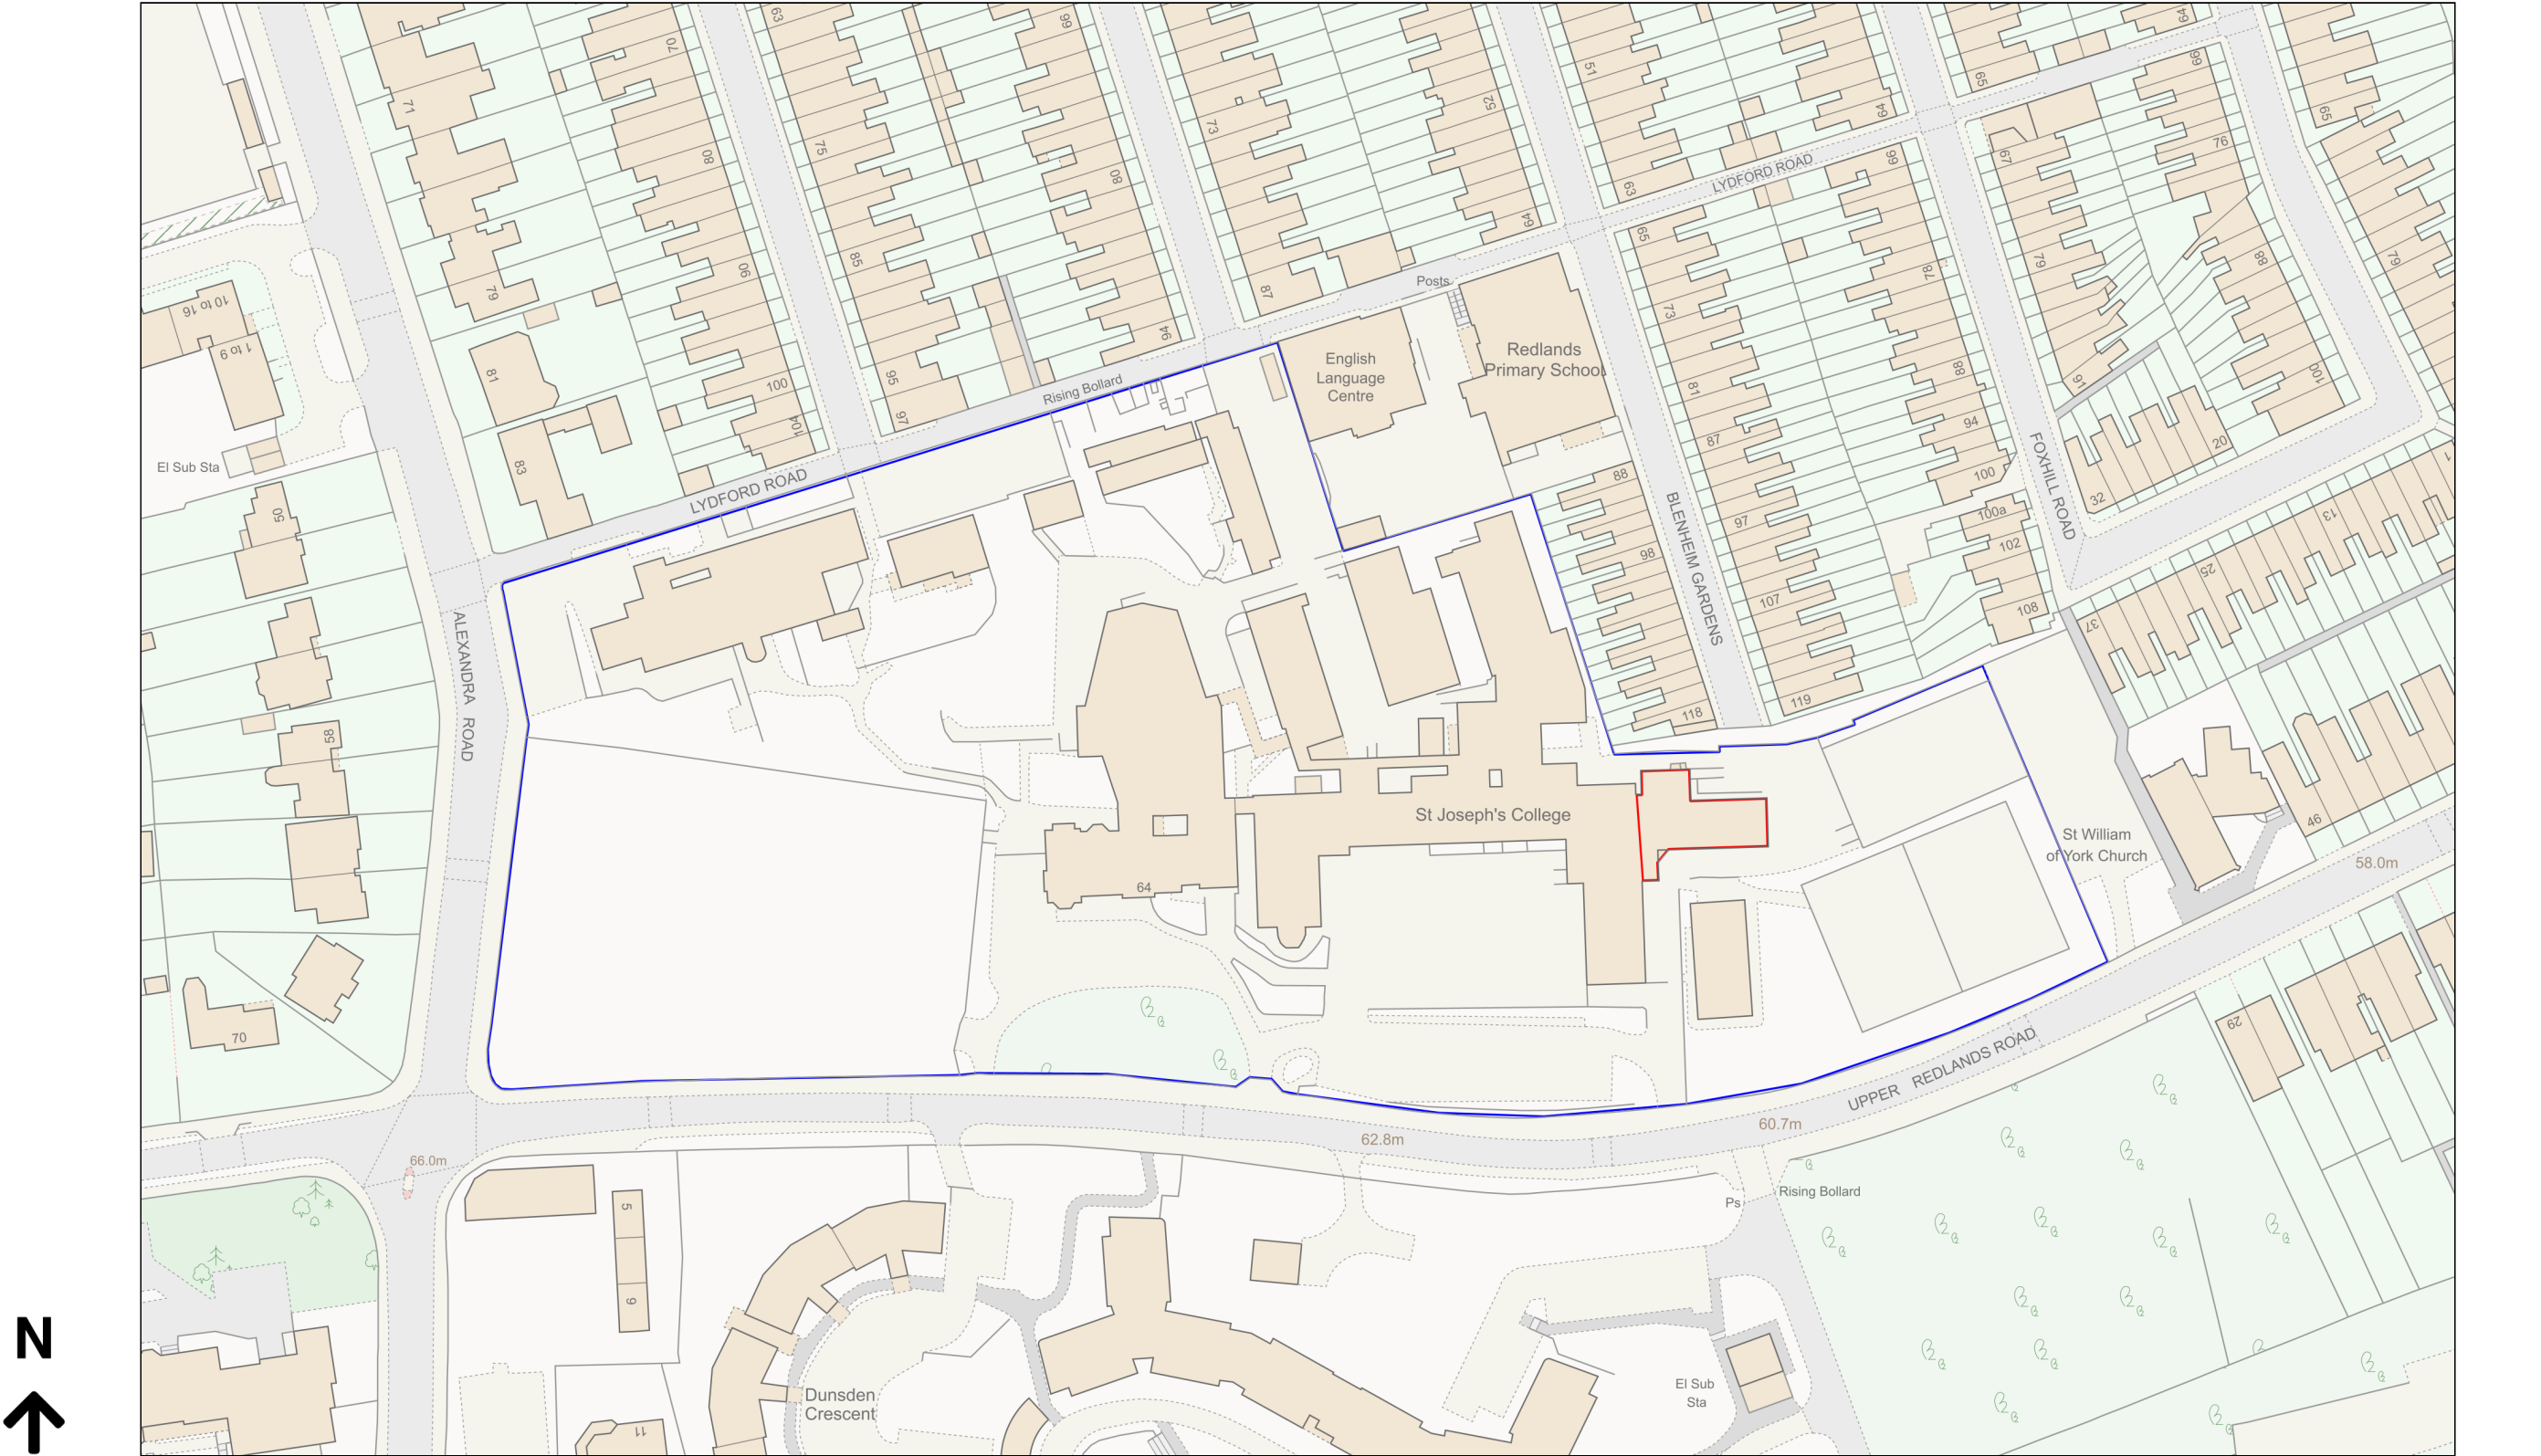

Planning Portal Reference: PP-13041491v1