



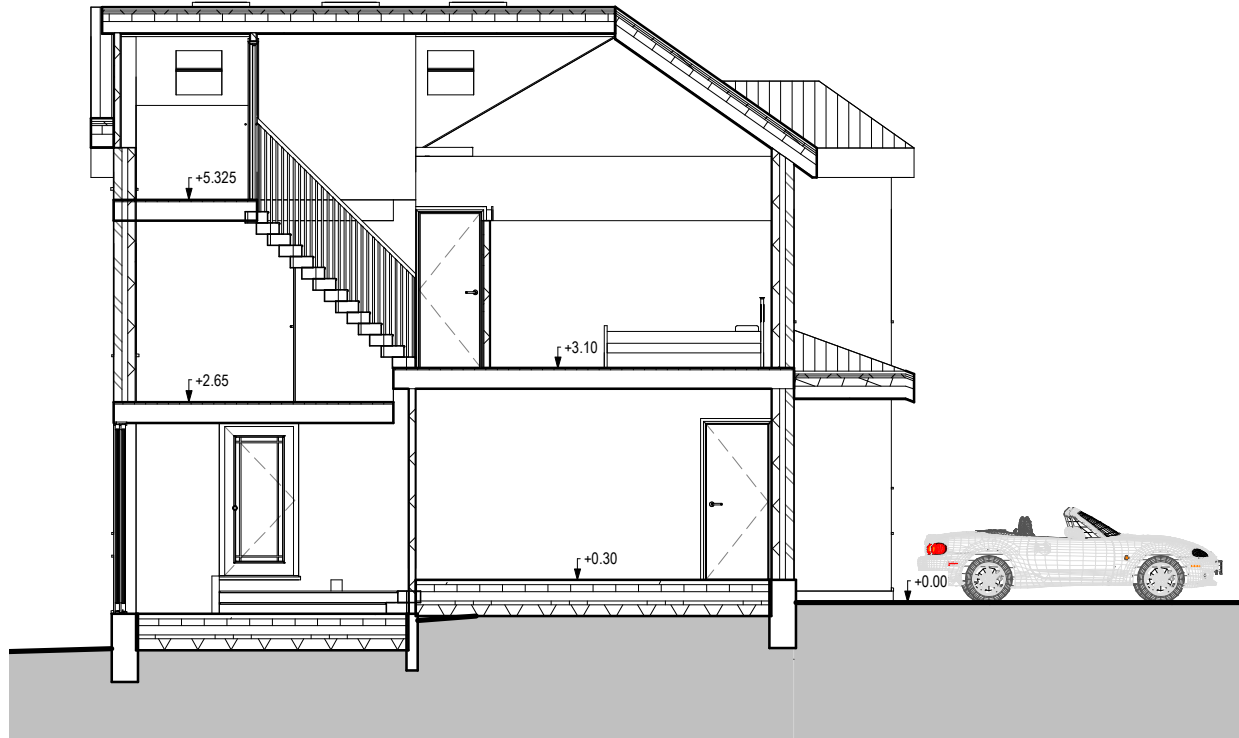

SECTION - 01
1 : 100

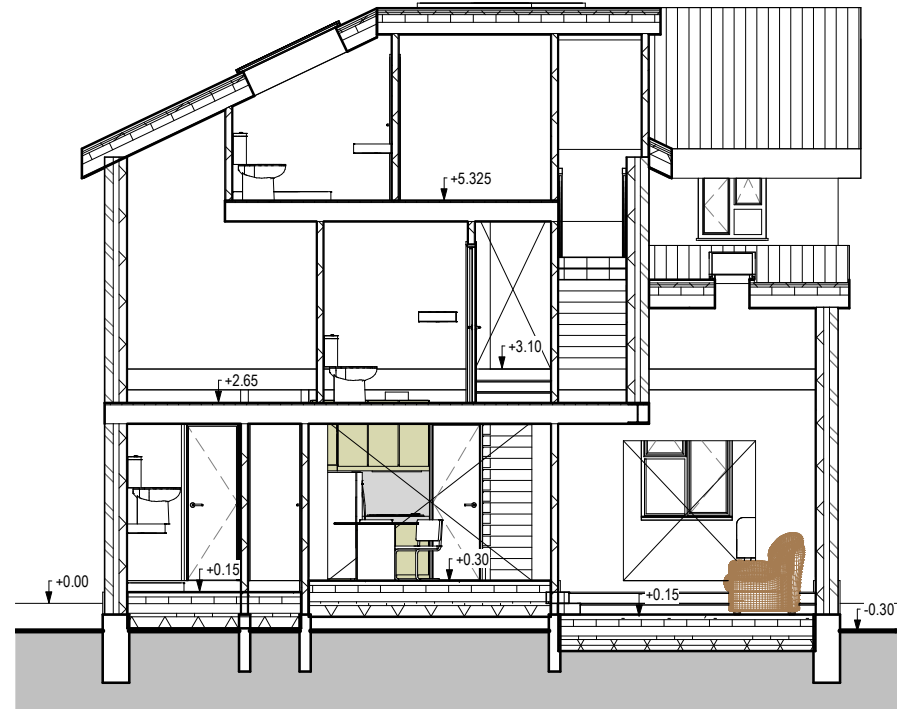

SECTION - 02
1 : 100



3D VIEW - 01



3D VIEW - 04



3D VIEW - 02



3D VIEW - 03

		GDR ENGINEERING, 58 MILE ROAD, BASINGSTOKE, RG249SL. TEL: 07999423501 WEB: www.gdrengineering.co.uk	
CLEINT L.W.G. LIYANAGE, NO10, ANGLEFIELD ROAD, RG4 5HP.			
PROPOSED REAR EXTENTION			
NO	DESCRIPTION		DATE
A	FOR PLANNING APPROVAL		2021-04-26
B	FOR PLANNING APPROVAL		2021-05-23
C	FOR PLANING APPROVAL		2021-08-11
FOR PLANNING APPROVAL			
TITLE PROPOSED SECTIONS & 3D VIEWS			
DRAWN BY PRAMODAYA			
DESIGN BY GAYAN			
DATE 2021-04-26		SCALE 1 : 100	PAPER SIZE A3
DWG NO. GDR-GL-20		SHEET NO. 00102	REV C