


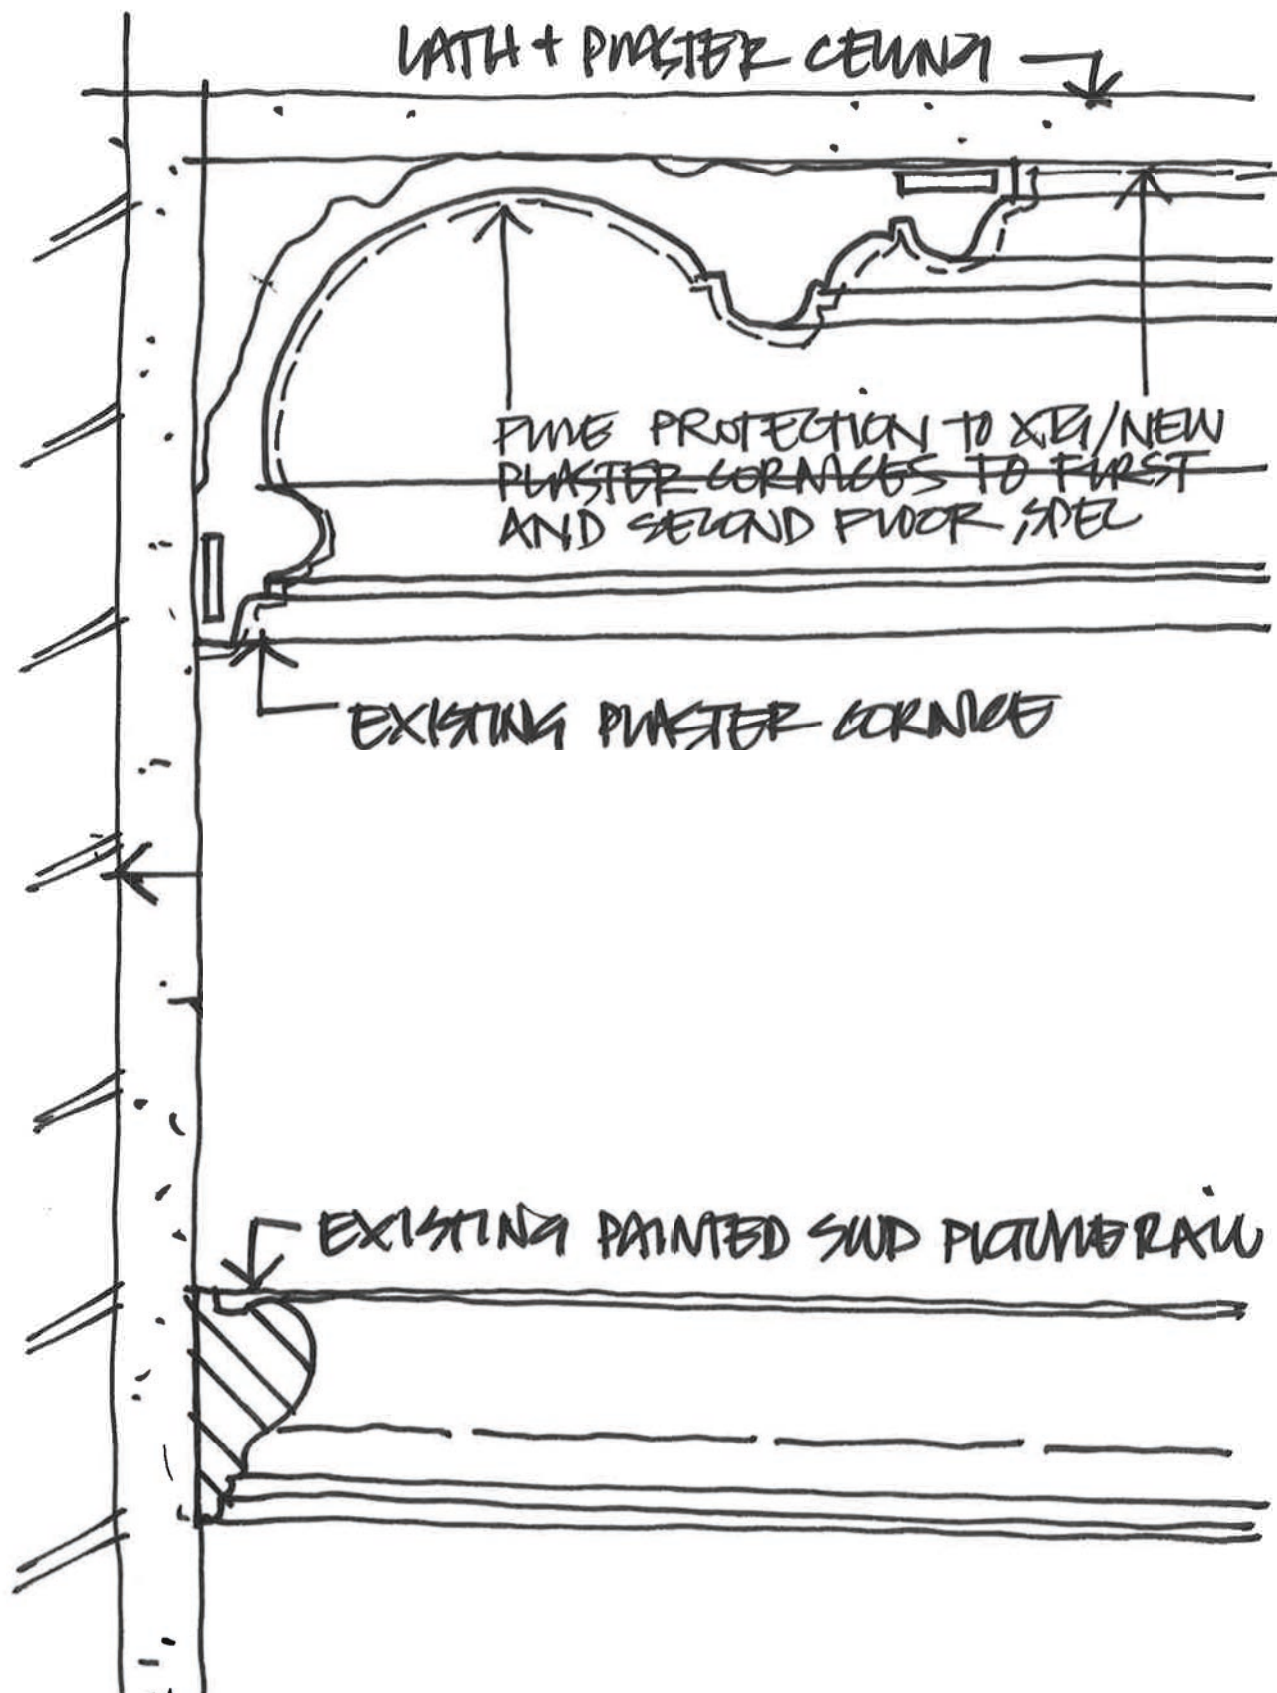

ferguson mann architects					
Job Title Friar Street, Reading			Drawing Title CORNICE DETAIL (TYPICAL) FIRST/SECOND - EXISTING		
Client One Reading LLP c/c TCN UK					
Scale 1:2	Date 18.10.18	Drawn RM	Job No 10768	Drawing No AS 601	Revision