

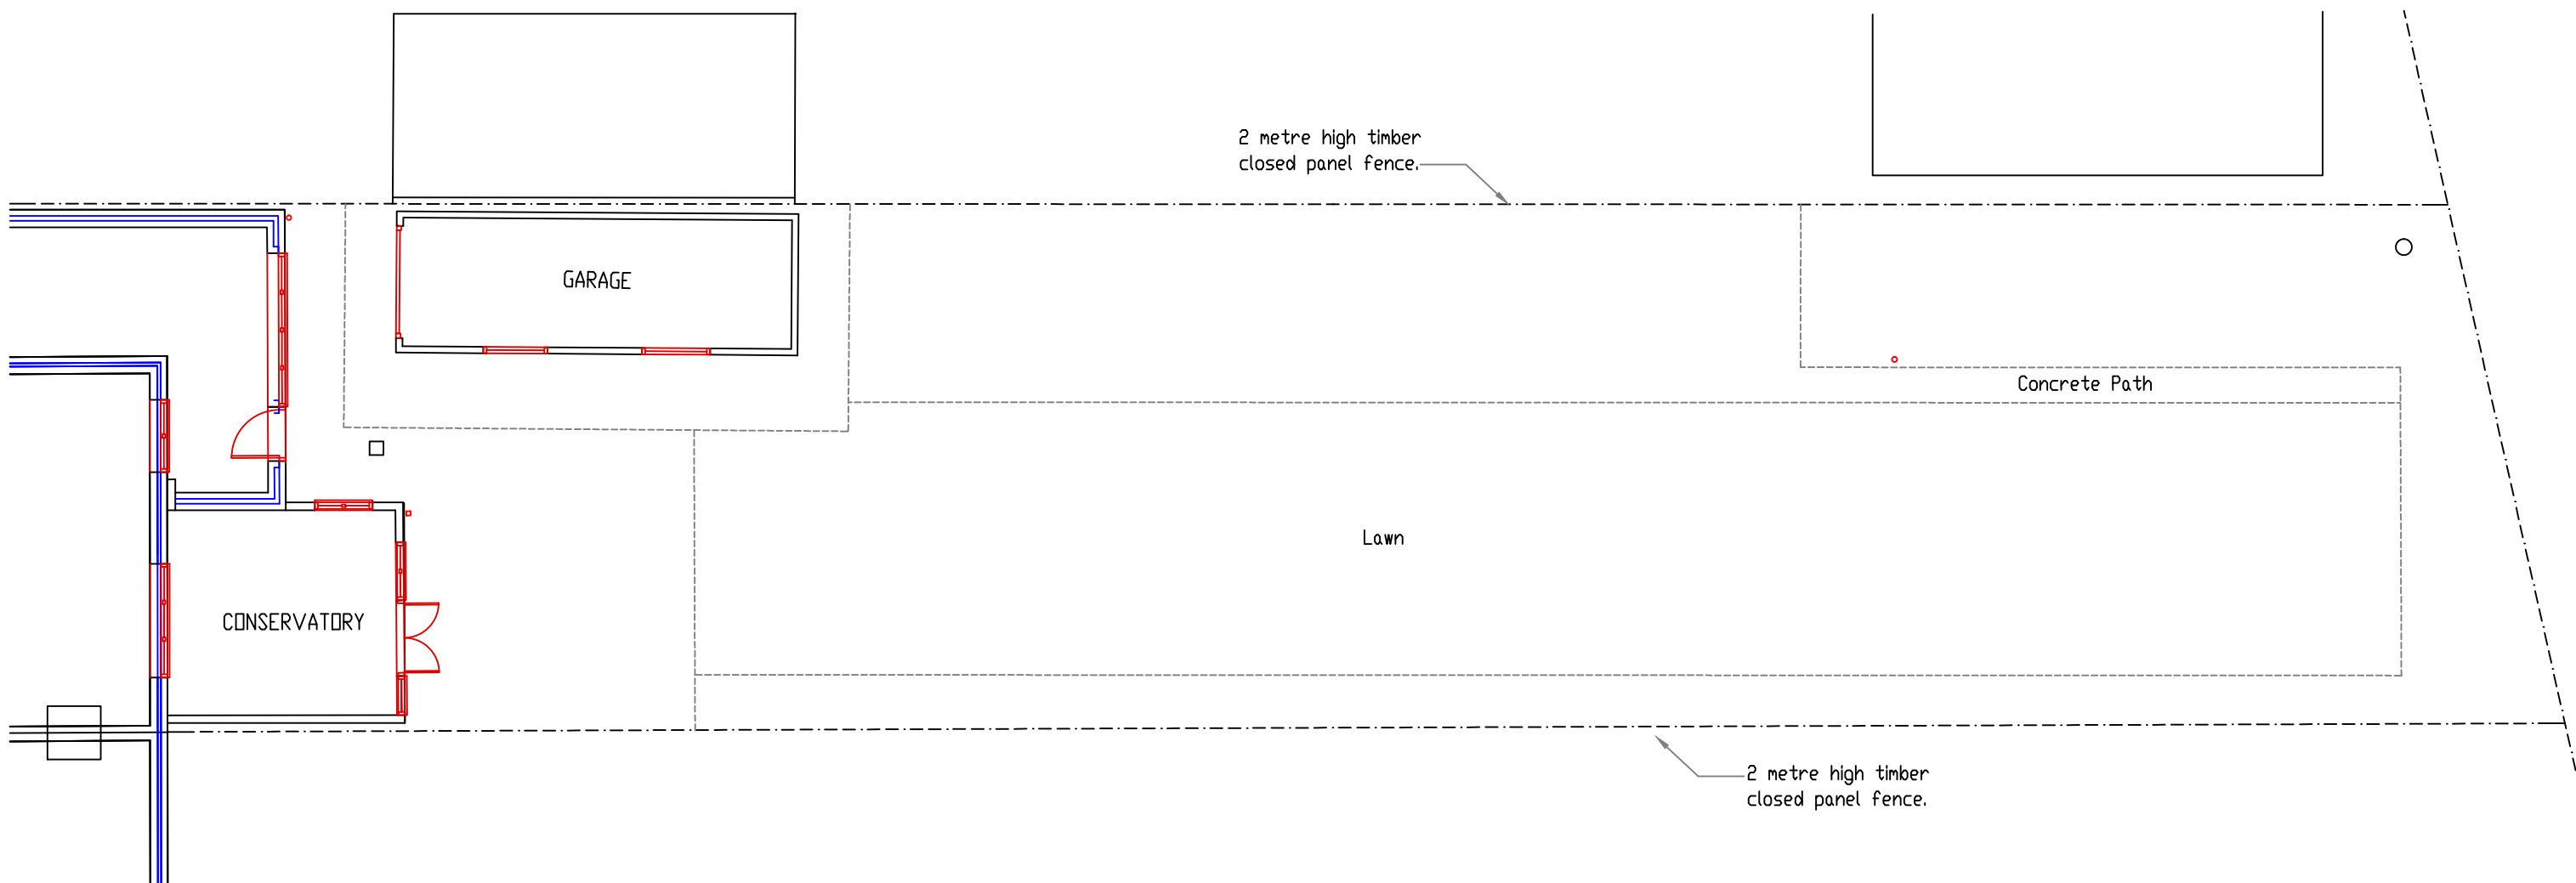


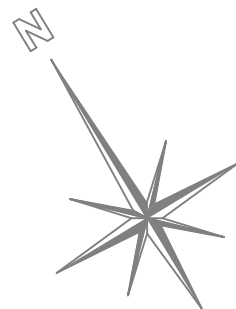

EXISTING GROUND FLOOR LAYOUT

Scale 1 : 100

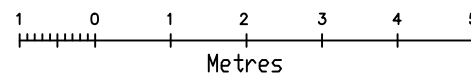

OASIS BUILDING & PLANNING APPLICATIONS

20 WANTAGE RD.
READING, BERKSHIRE. RG30 2SE
Tel: 0118 9573554 / 07717 845681
E-mail : oa.springer@btinternet.com

PROPOSED TIMBER FRAMED BUILDING
TO PROVIDE RESIDENTIAL ACCOMMODATION
TO SUPPLIMENT THE ORIGINAL HOUSE

Planning Application

Client
Marina Summers
61 Church End Lane
Tilehurst
Reading,
Berkshire. RG30 4UR

Scale 1:100,	File Name: 61ChurchEndLnePl24.dwg
Date March 2024	Drawn by O.A.Springer
Drawing No. OAS/24/1868/2	Rev. 0