

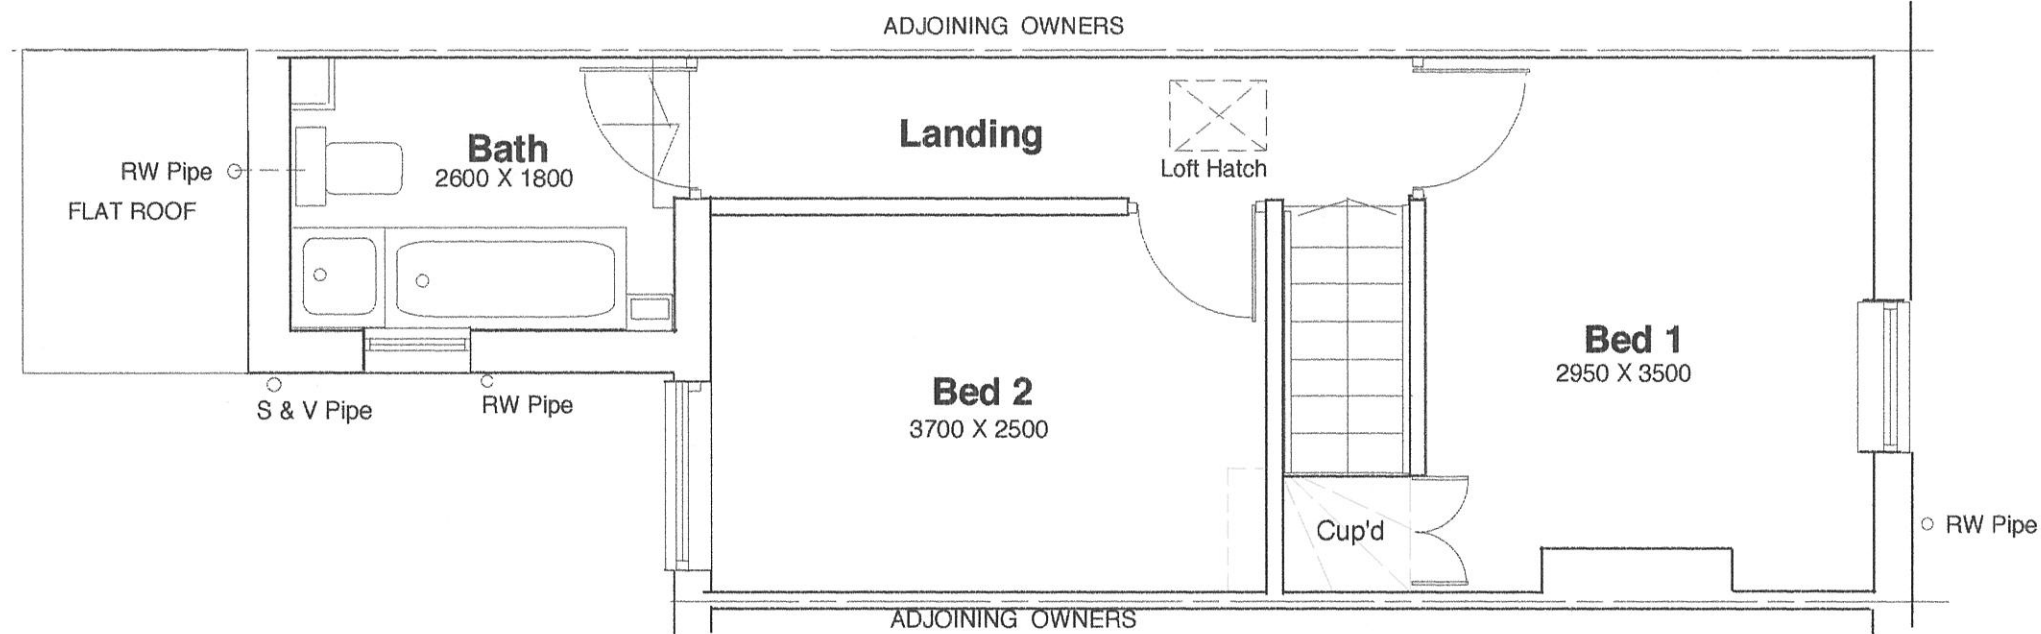


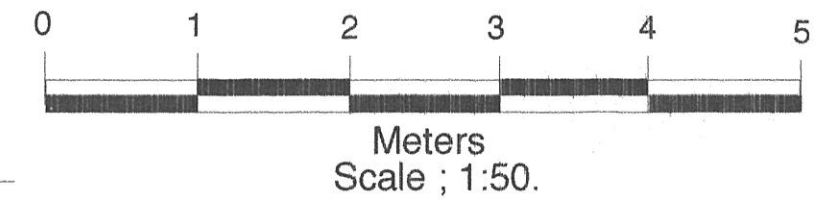

Existing 1st Floor Plan

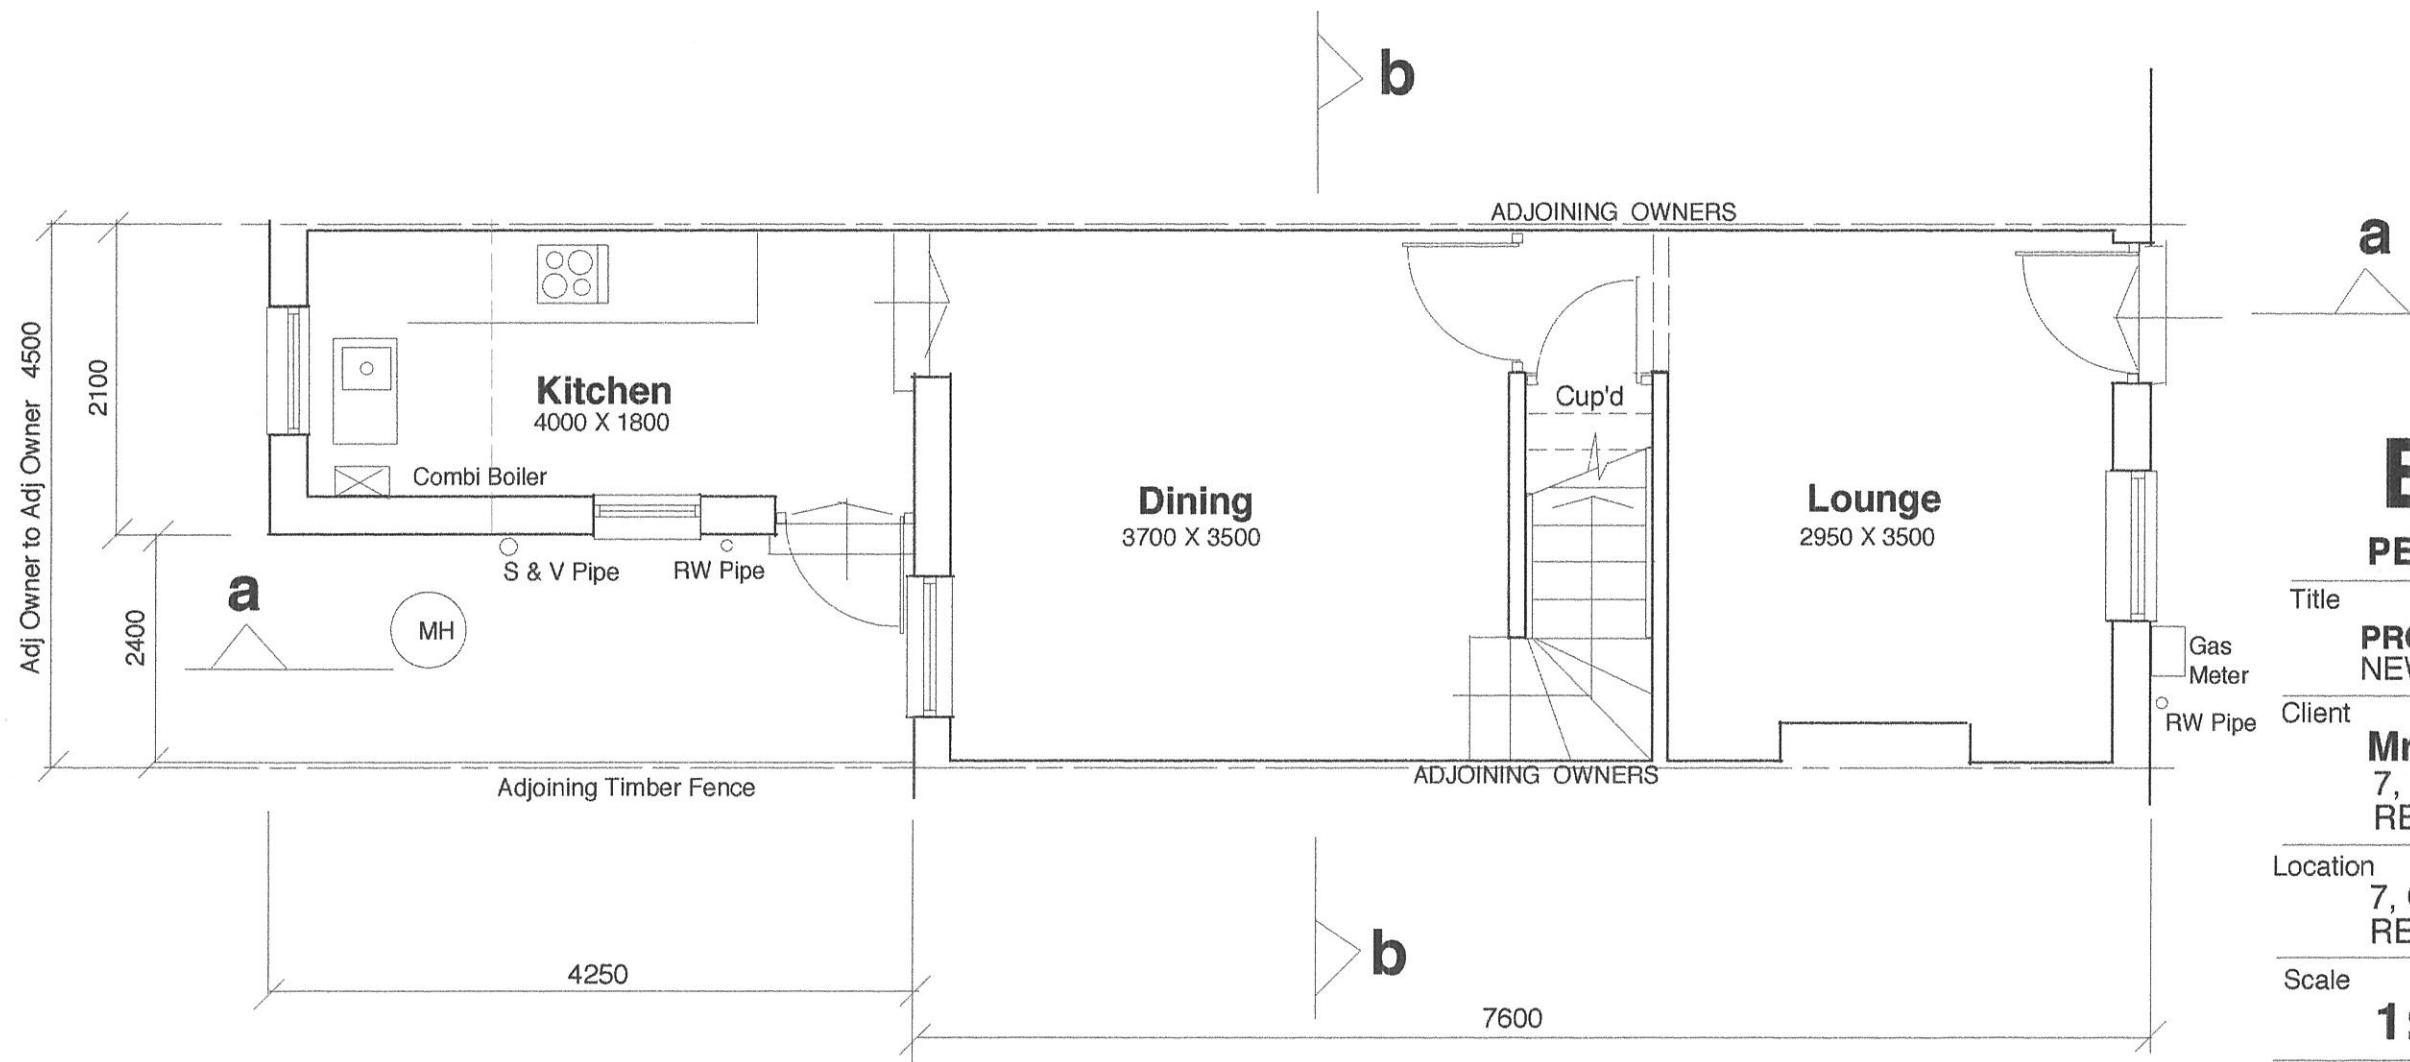

Existing Ground Floor Plan

EXISTING PERMITTED DEVELOPMENT.

Title

**PROPOSED LOFT. REAR DORMER
NEW MASTER ENSUITE.**

Client

Mr. & MRS. P. SMITH.
7, QUEENS COTTAGES,
READING. RG1 4BE

Location

7, QUEENS COTTAGES,
READING. RG1 4BE

Scale

1:50.

Date

April, 2024.

David Edgar Brewster MSIAD
Interior Designer

07986 808 939 email ; davidbrewsterinfo@gmail.com