



REV	COMMENTS	DATE

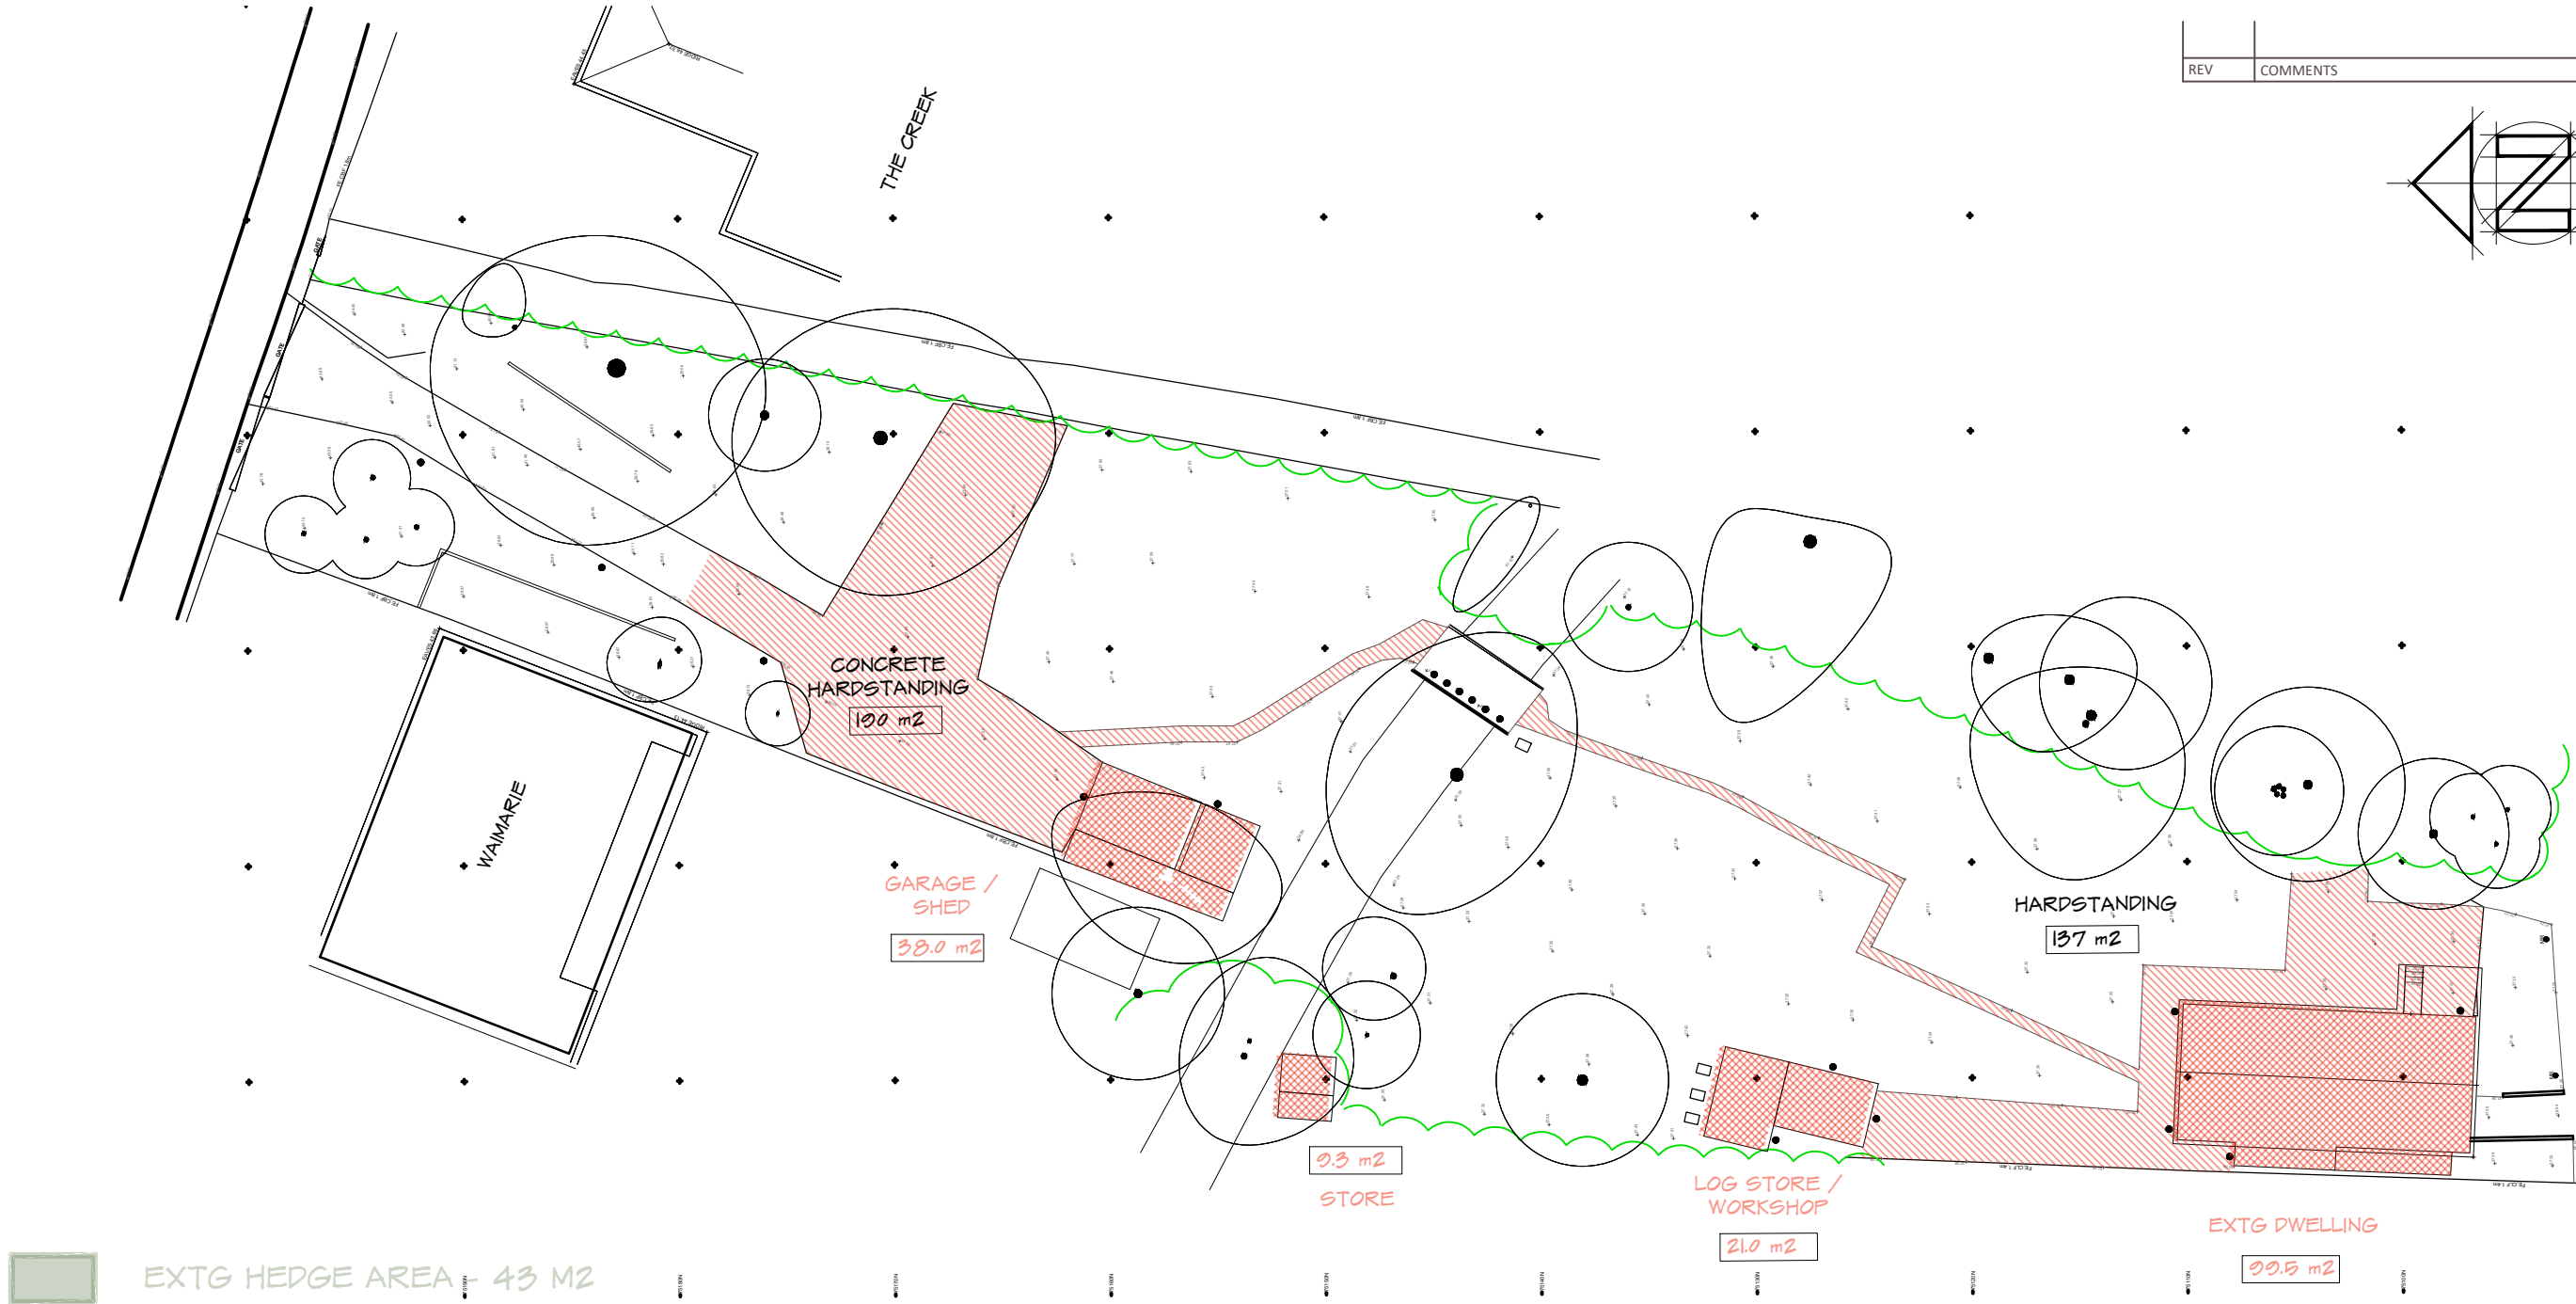

- EXTG HEDGE AREA - 43 M2
- HARDSTANDING AREA - 327 M2
- BUILDING FOOTPRINTS - 168 M2
- GRASS AREA - 1490 M2
- CREEK AREA - 121 M2
- SLIPWAY - 10 M2
- EXTG CONCRETE RAMP - 67 M2

TOTAL SITE AREA = 2226 M2

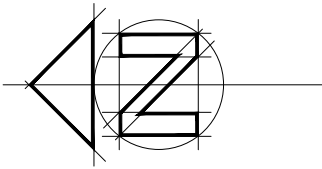

SHAUN TANNER
ARCHITECTURE & PLANNING
www.stlarchitecture.co.uk studio@stlarchitecture.co.uk 0118 989 0808

CLIENT Mr R. Arnold
PROJECT Warren Creek, The Warren
Caversham, Reading, RG4 7TQ
DRAWING EXISTING AREAS

STATUS Planning
SCALE NTS @ a3
DRAWN ST
CHECKED
NO 3863/50
REV
DATE May 2023

THIS DRAWING MUST NOT BE SCALED UNLESS ISSUED FOR PLANNING PURPOSES. ALL DIMENSIONS ARE TO BE VERIFIED PRIOR TO SETTING OUT, COMMENCING WORK, OR PRODUCTION OF FABRICATION DRAWINGS. REPORT ANY DISCREPANCIES TO THE SUPERVISING OFFICER IMMEDIATELY. ©