


**FIGURE 2.1
CUMULATIVE
SCHEMES PLAN**

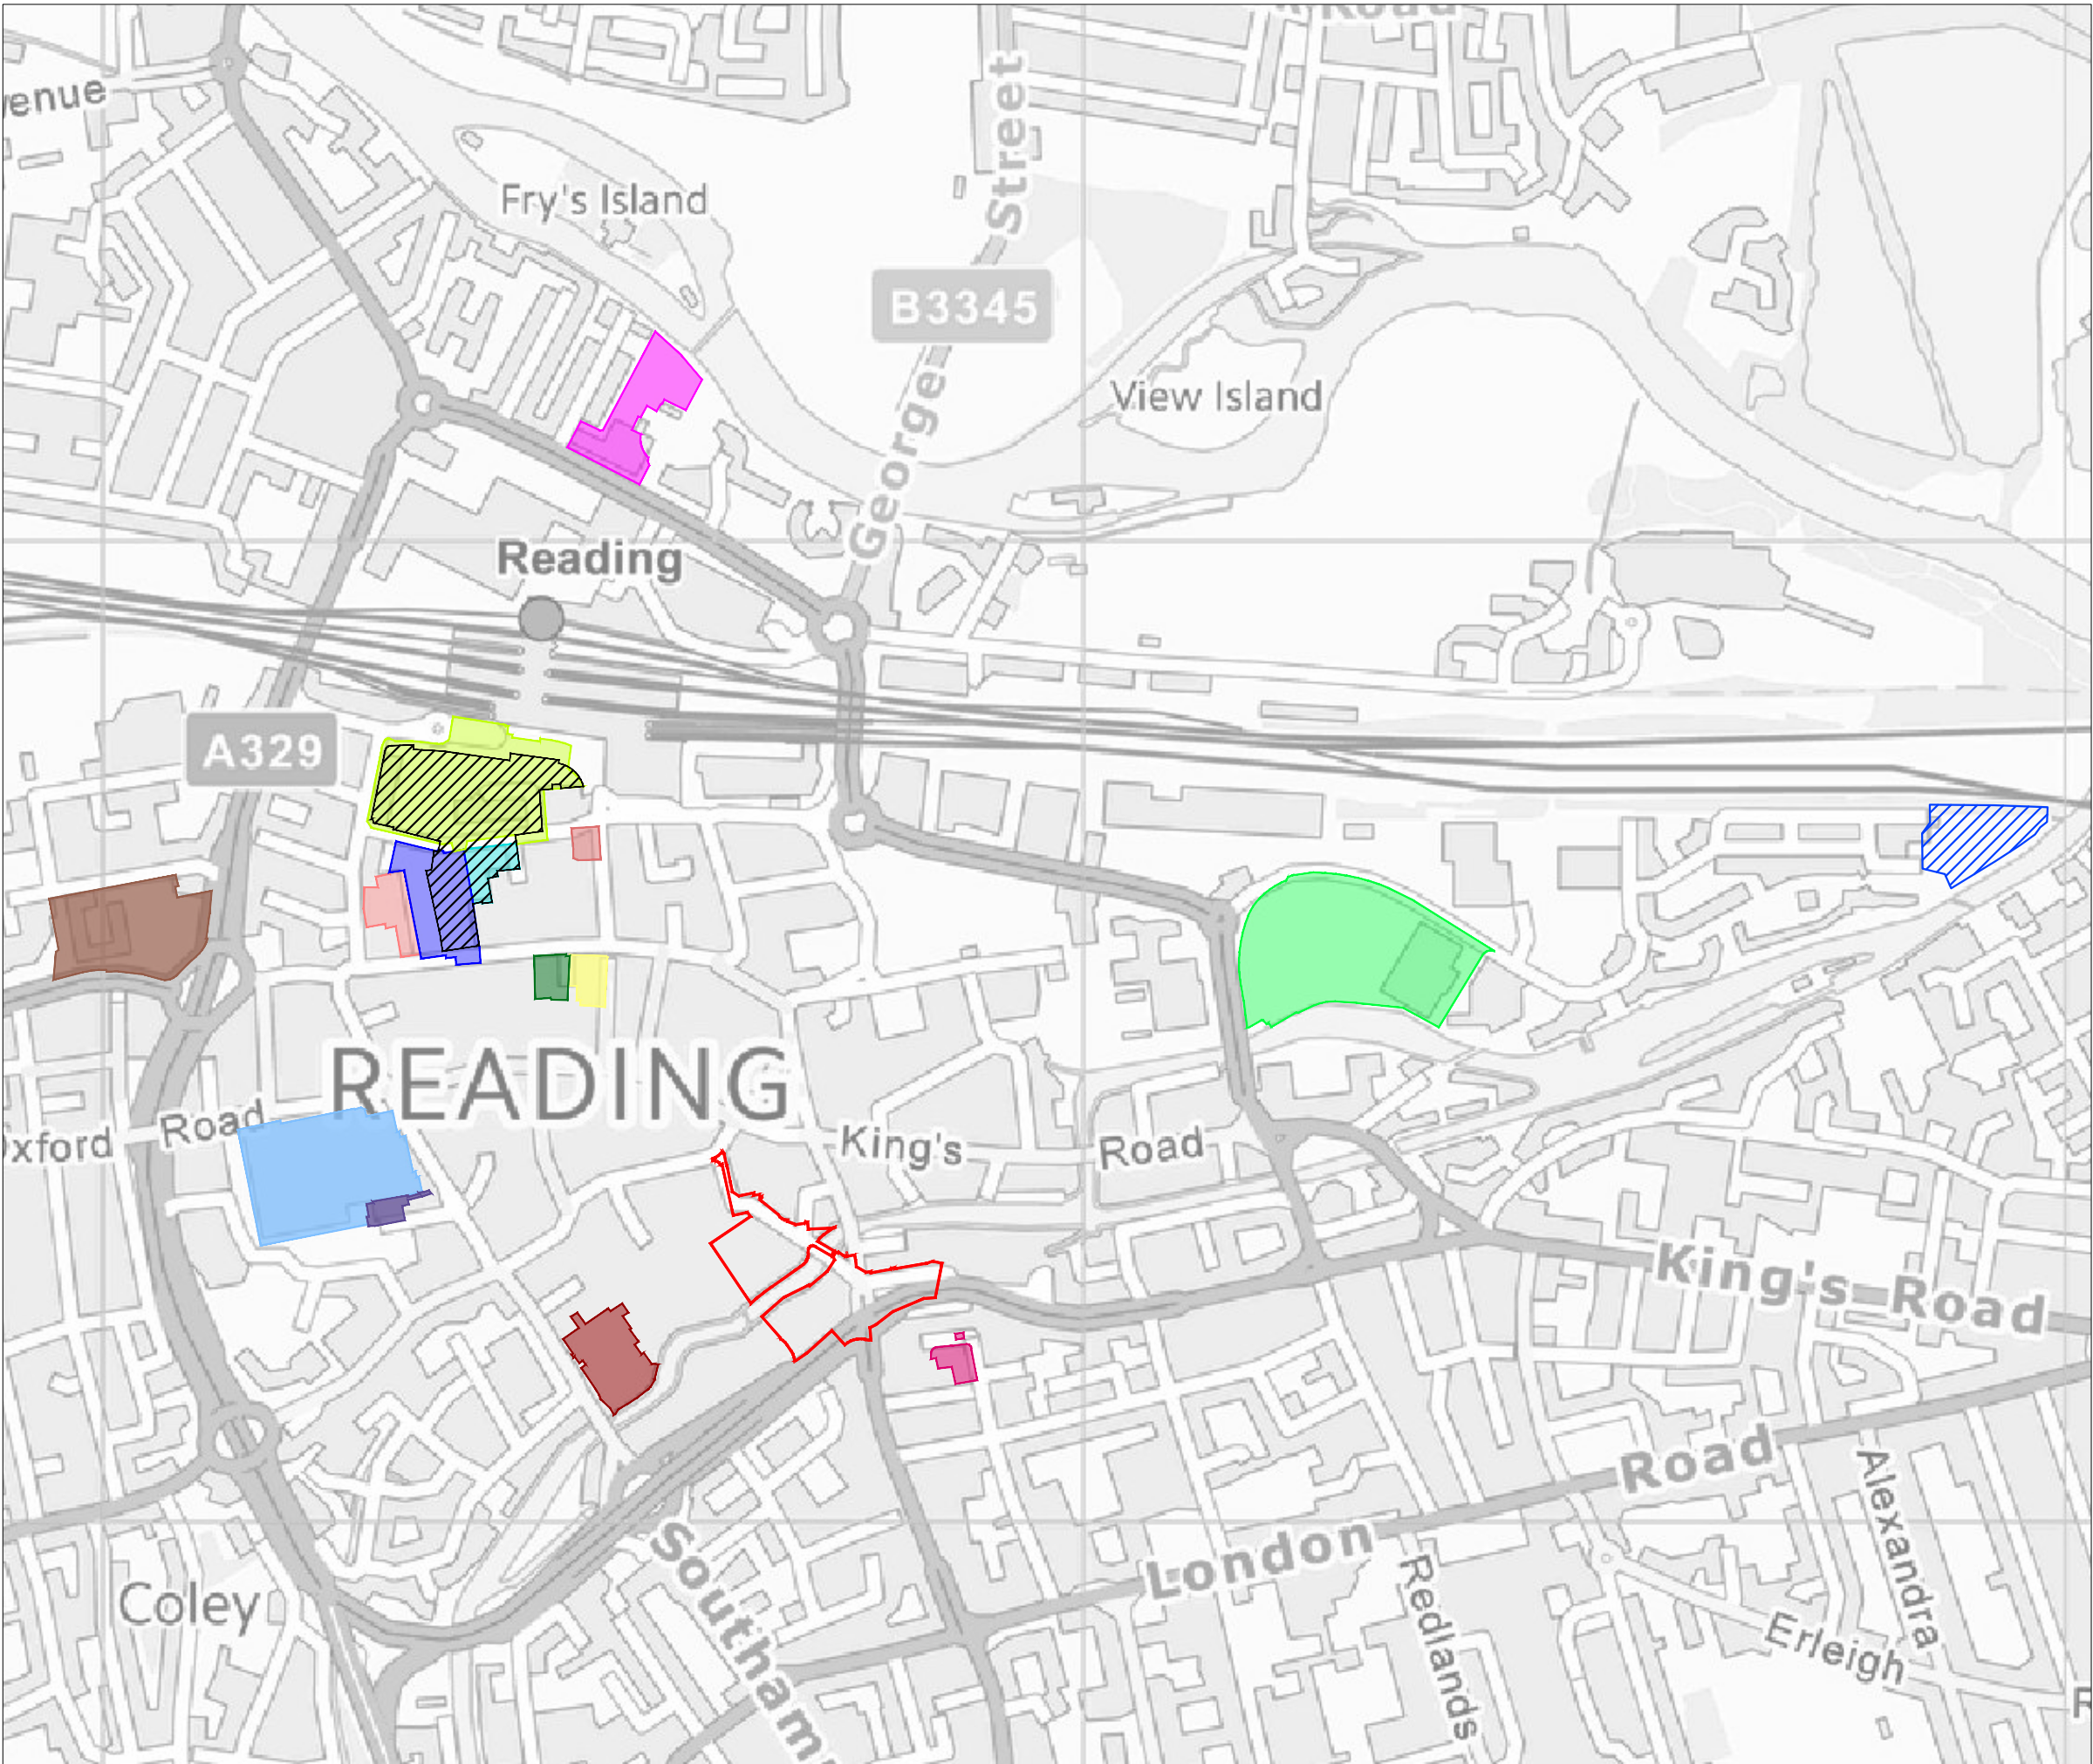

The scaling of this drawing cannot be assured			
Revision	Date	Drm	Ckd
-	-	-	-
Site boundary			
Planning ref: 191841 Address: House of Fraser, The Oracle, Bridge Street, Reading, RG1 2AS			
Planning ref: 181849 Address: Former Car Park, East Street, Reading, RG1 4QH			
Planning ref: 221232 Address: 1-15 Queen Victoria Street & 145-148 Friar Street, Reading			
Planning ref: 221235 Address: 138-144 Friar Street, Reading, RG1 1EX			
Planning ref: 182054 Address: 20 Hosier Street, Reading, RG1 1DX			
Planning ref: 201533 Address: Plot F, Station Hill, Reading, RG1 1DX			
Planning ref: 201537 Address: Plot E, Friar Street & Garrard Street, Reading, RG1 1DX			
Planning ref: 181930 Address: 29 Station Road, Reading, RG1 1LG			
Planning ref: 162210 Address: 52-55 Friar Street & 12 Greyfriars Road, RG1 1DX			
Planning ref: 182137 Address: Broad Street Mall, Broad Street, Reading, RG1 7QG			
Planning ref: 192032 Address: Station Hill North, Reading, RG1 1NB			
Planning ref: 201536 Address: Station Hill, Reading			
Planning ref: 170326 Address: Land Between Weldale Street & Chatham Street, Reading, RG1 7BW			
Planning ref: 170509 Address: Kenavon Drive, Reading, RG1 3HS			
Planning ref: 200188 Address: 55 Vastern Road, Reading, RG1 8BU			
Planning ref: 190627 Address: Gas Holder, Alexander Turner Close, Reading, RG1 3EA			

Figure 2.1

Project
Yield Hall Place 1 & 2,
The Oracle, Reading

Drawing Title
Cumulative Schemes Plan

Date	Scale	Drawn by	Check by
22.08.23	1:5,000@A3	SM	RJP
Project No	Drawing No	Revision	
332110757	BM-M-01	-	

0

50

100

150

200

250m



Stantec

DRAFT



Stantec UK Limited

10th Floor

Bank House

8 Cherry Street

Birmingham

B2 5AL

T: 0121 633 2900

stantec.com/uk