



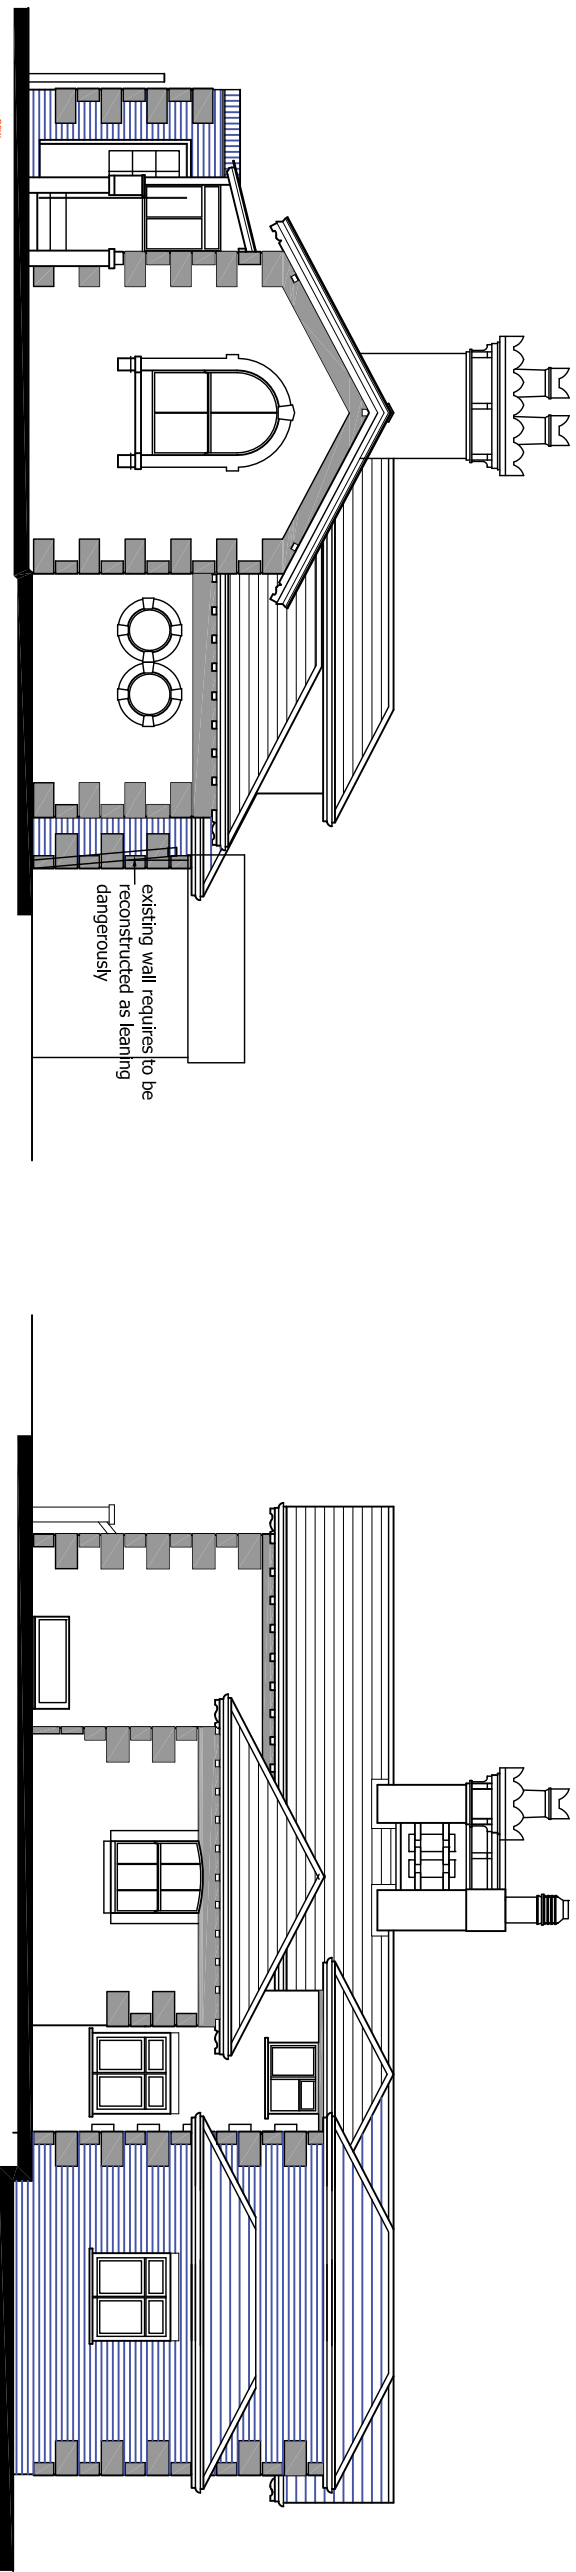

Front Elevation

Side Elevation
facing No 53a

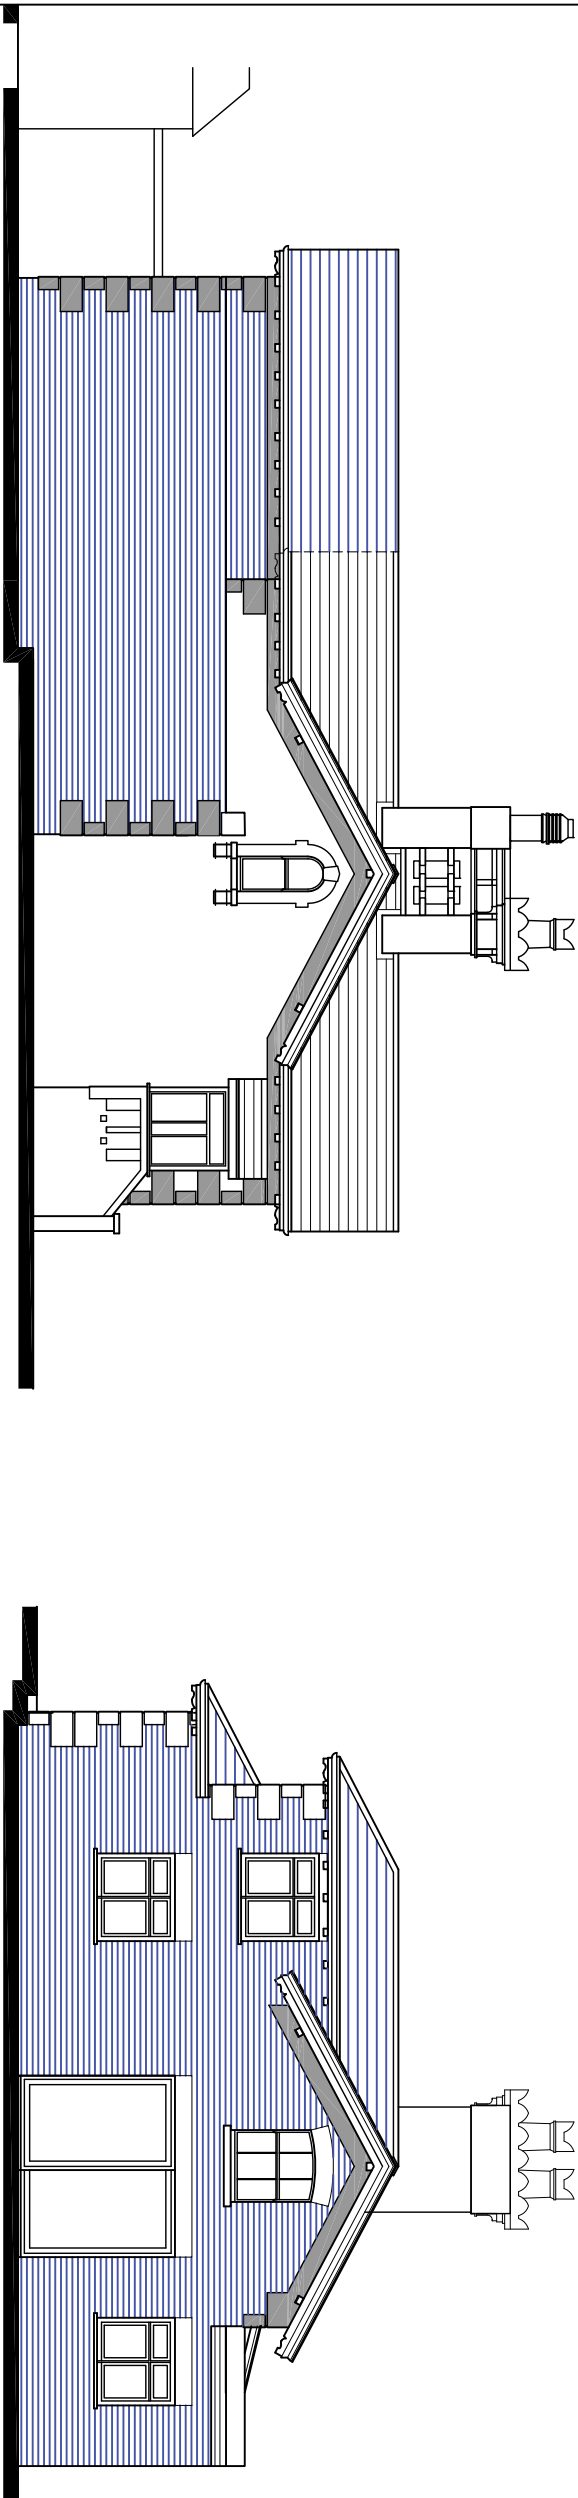

Side Elevation
facing public foot path

Rear Elevation



Proposed extensions to existing dwelling in a conservation area to provide improved and additional accommodation at 53 Christchurch Road, Reading
for Mr & Mrs Sonawane

ELEVATIONS - PROPOSED
Scale: 1/100
Date: August 2023
CCR53:008 Rev P2