



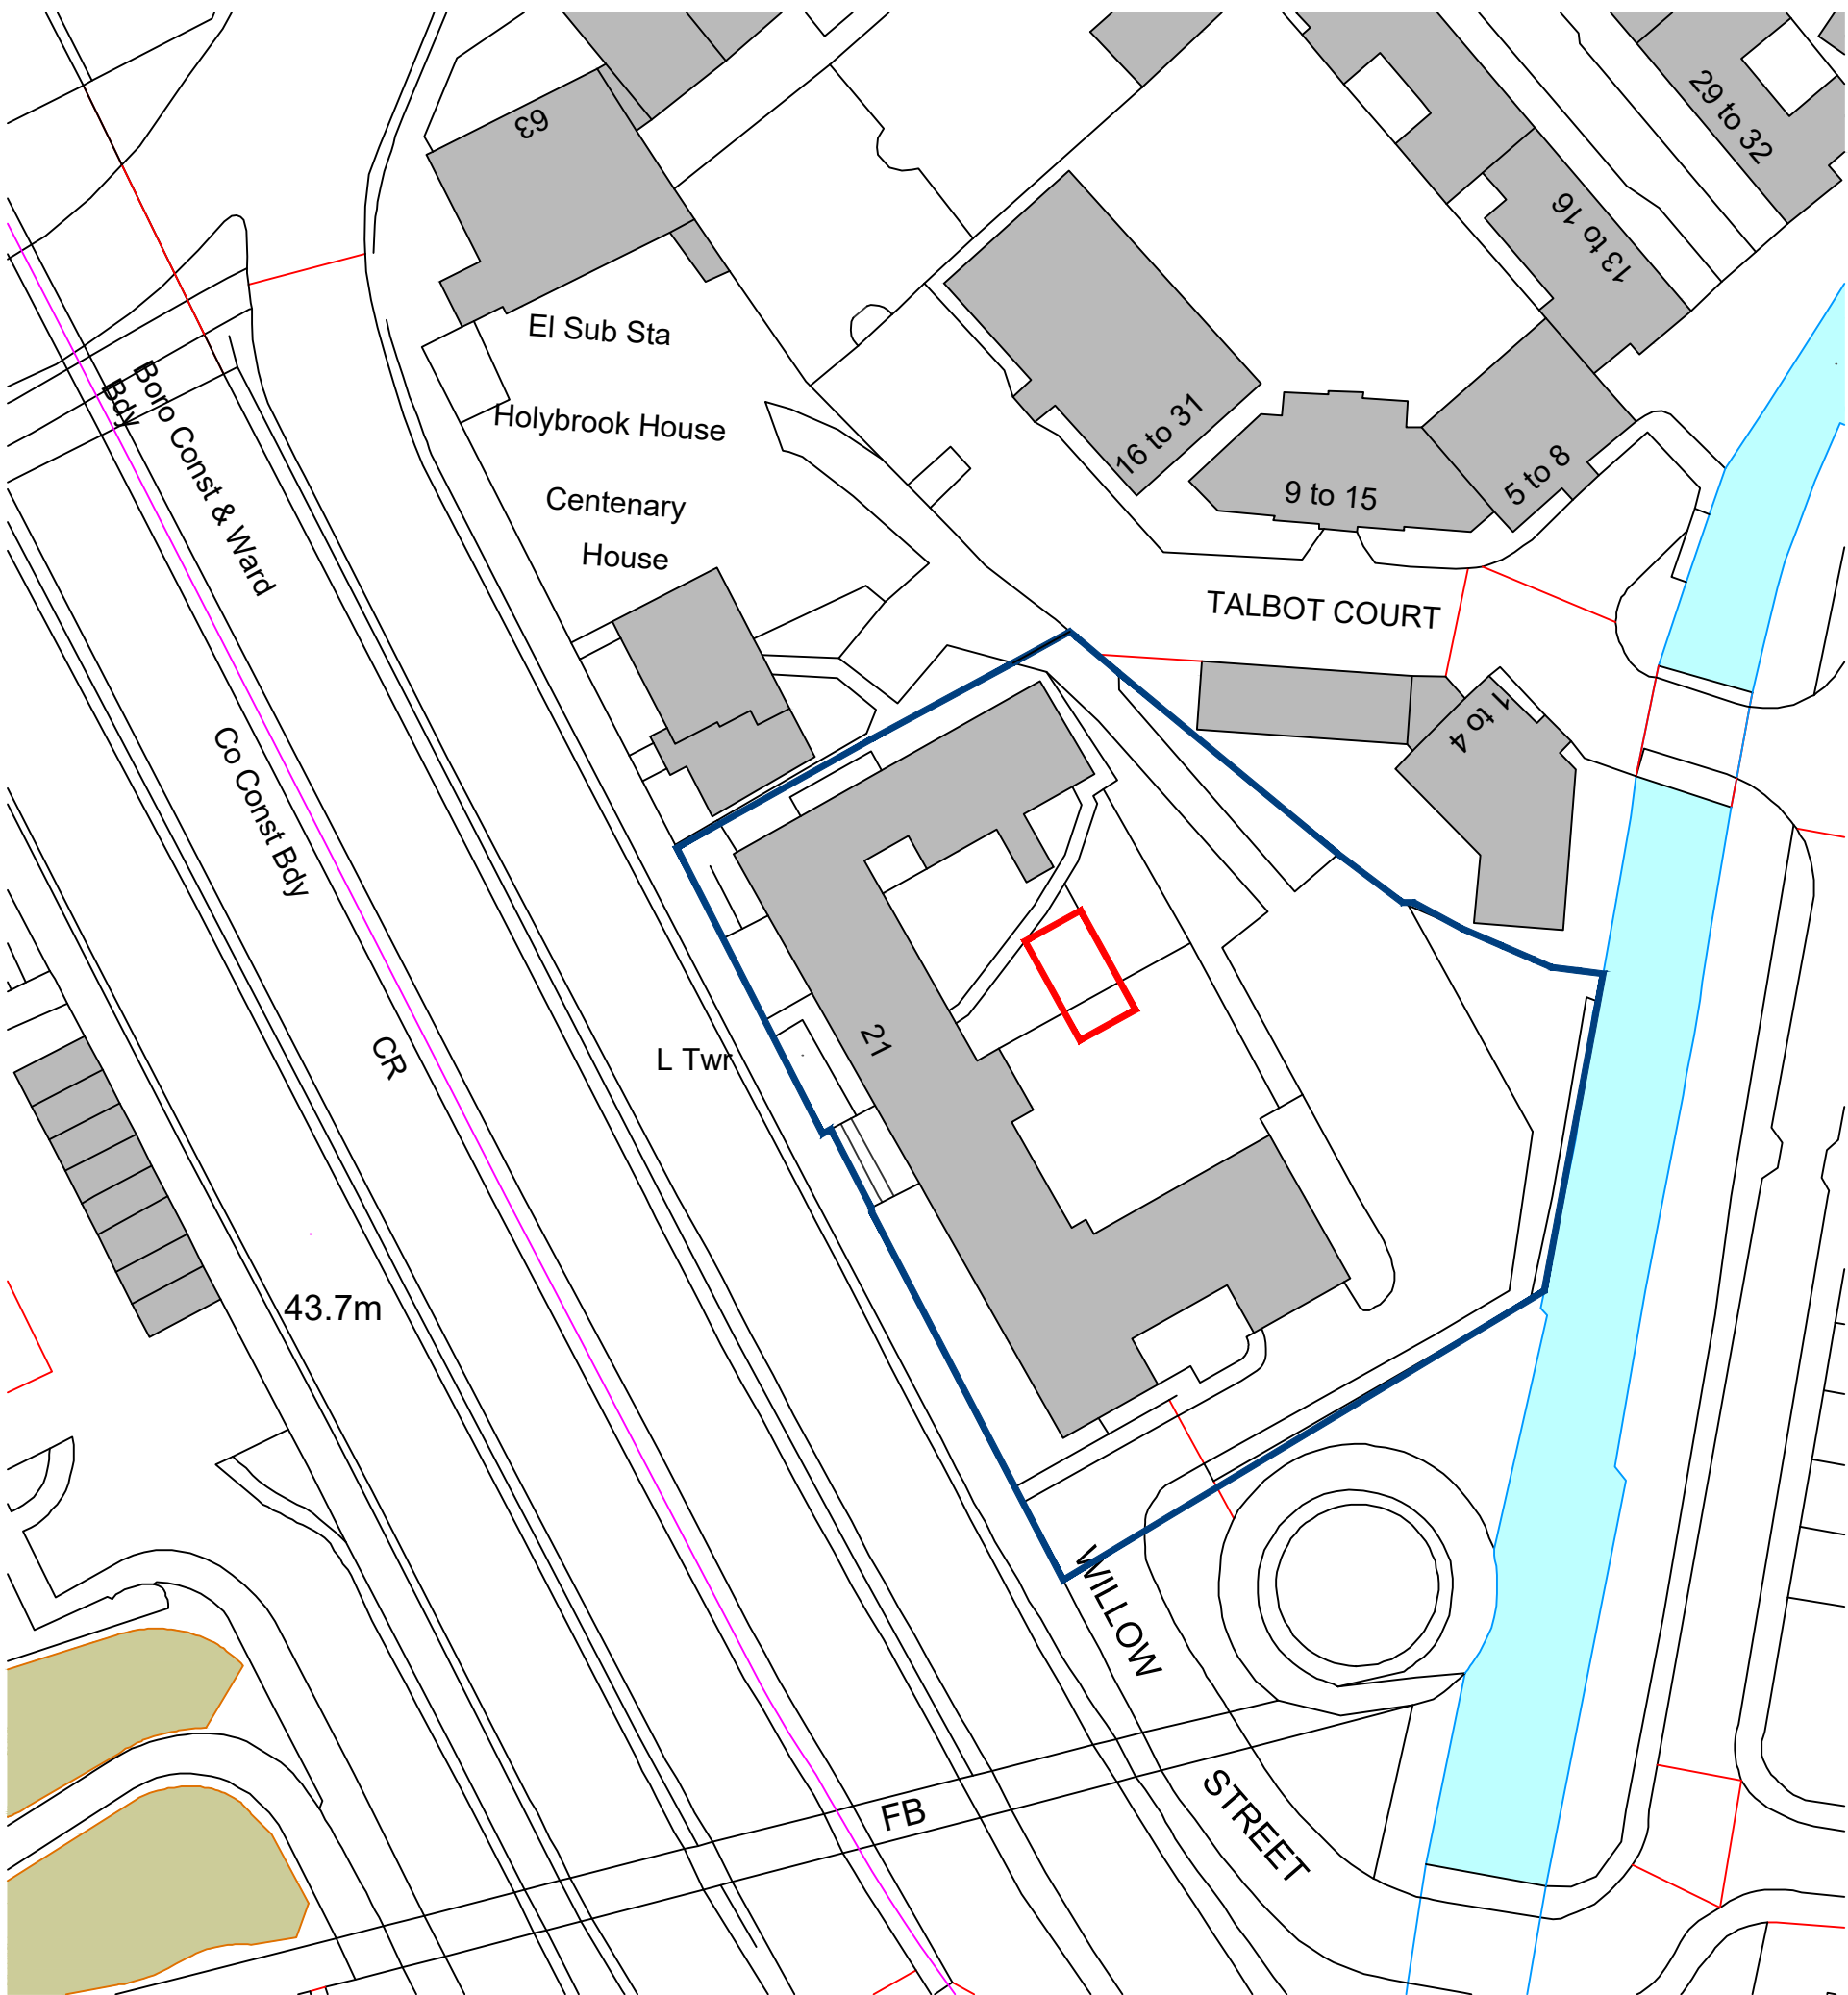

Ordnance Survey, (c) Crown Copyright 2024. All rights reserved. Licence number 100022432

LOCATION PLAN

Scale 1:500 @ A1

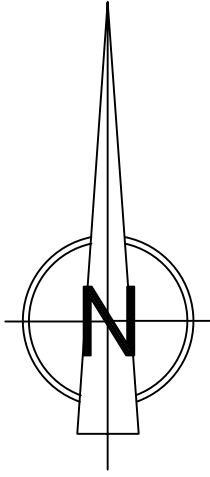

Notes:

1. This Drawing & Design are copyright and may not be reproduced without the written consent of The J.Y.M. Partnership

2. DO NOT SCALE - Use Figured Dimensions Only.

3. The CONTRACTOR is to check and verify all Figured Dimensions, Site & Drainage Levels prior to commencement of work and notify The J.Y.M. Partnership of any discrepancies.

4. The Contractor is to check the drawing against all other relevant drawings, specifications and/or bills of quantities as issued.

5. IF IN DOUBT - ASK!

0m10m20m

Scale Bar 1:500

Rev A / Red/Blue line added / SPB / 19-06-24

Rev	Date	Revision
JYM partnership Oak House, 28 Sceptre Way, Walton Summit, Preston PR5 6AW Tel : 01772 323666 Fax : 01772 338611 Email : jym@jympartnership.co.uk www.jympartnership.co.uk		
project: PROPOSED ACCOMMODATION POD - WILLOW HOUSE, READING.		
client: SALVATION ARMY		
drawing title: LOCATION PLAN		
scale: AS DETAILED @ A1		
drawn: SPB	checked: MBM	
date: FEBRUARY 2024		
project no. 2306/12/03	drg. no. 01	rev. A