

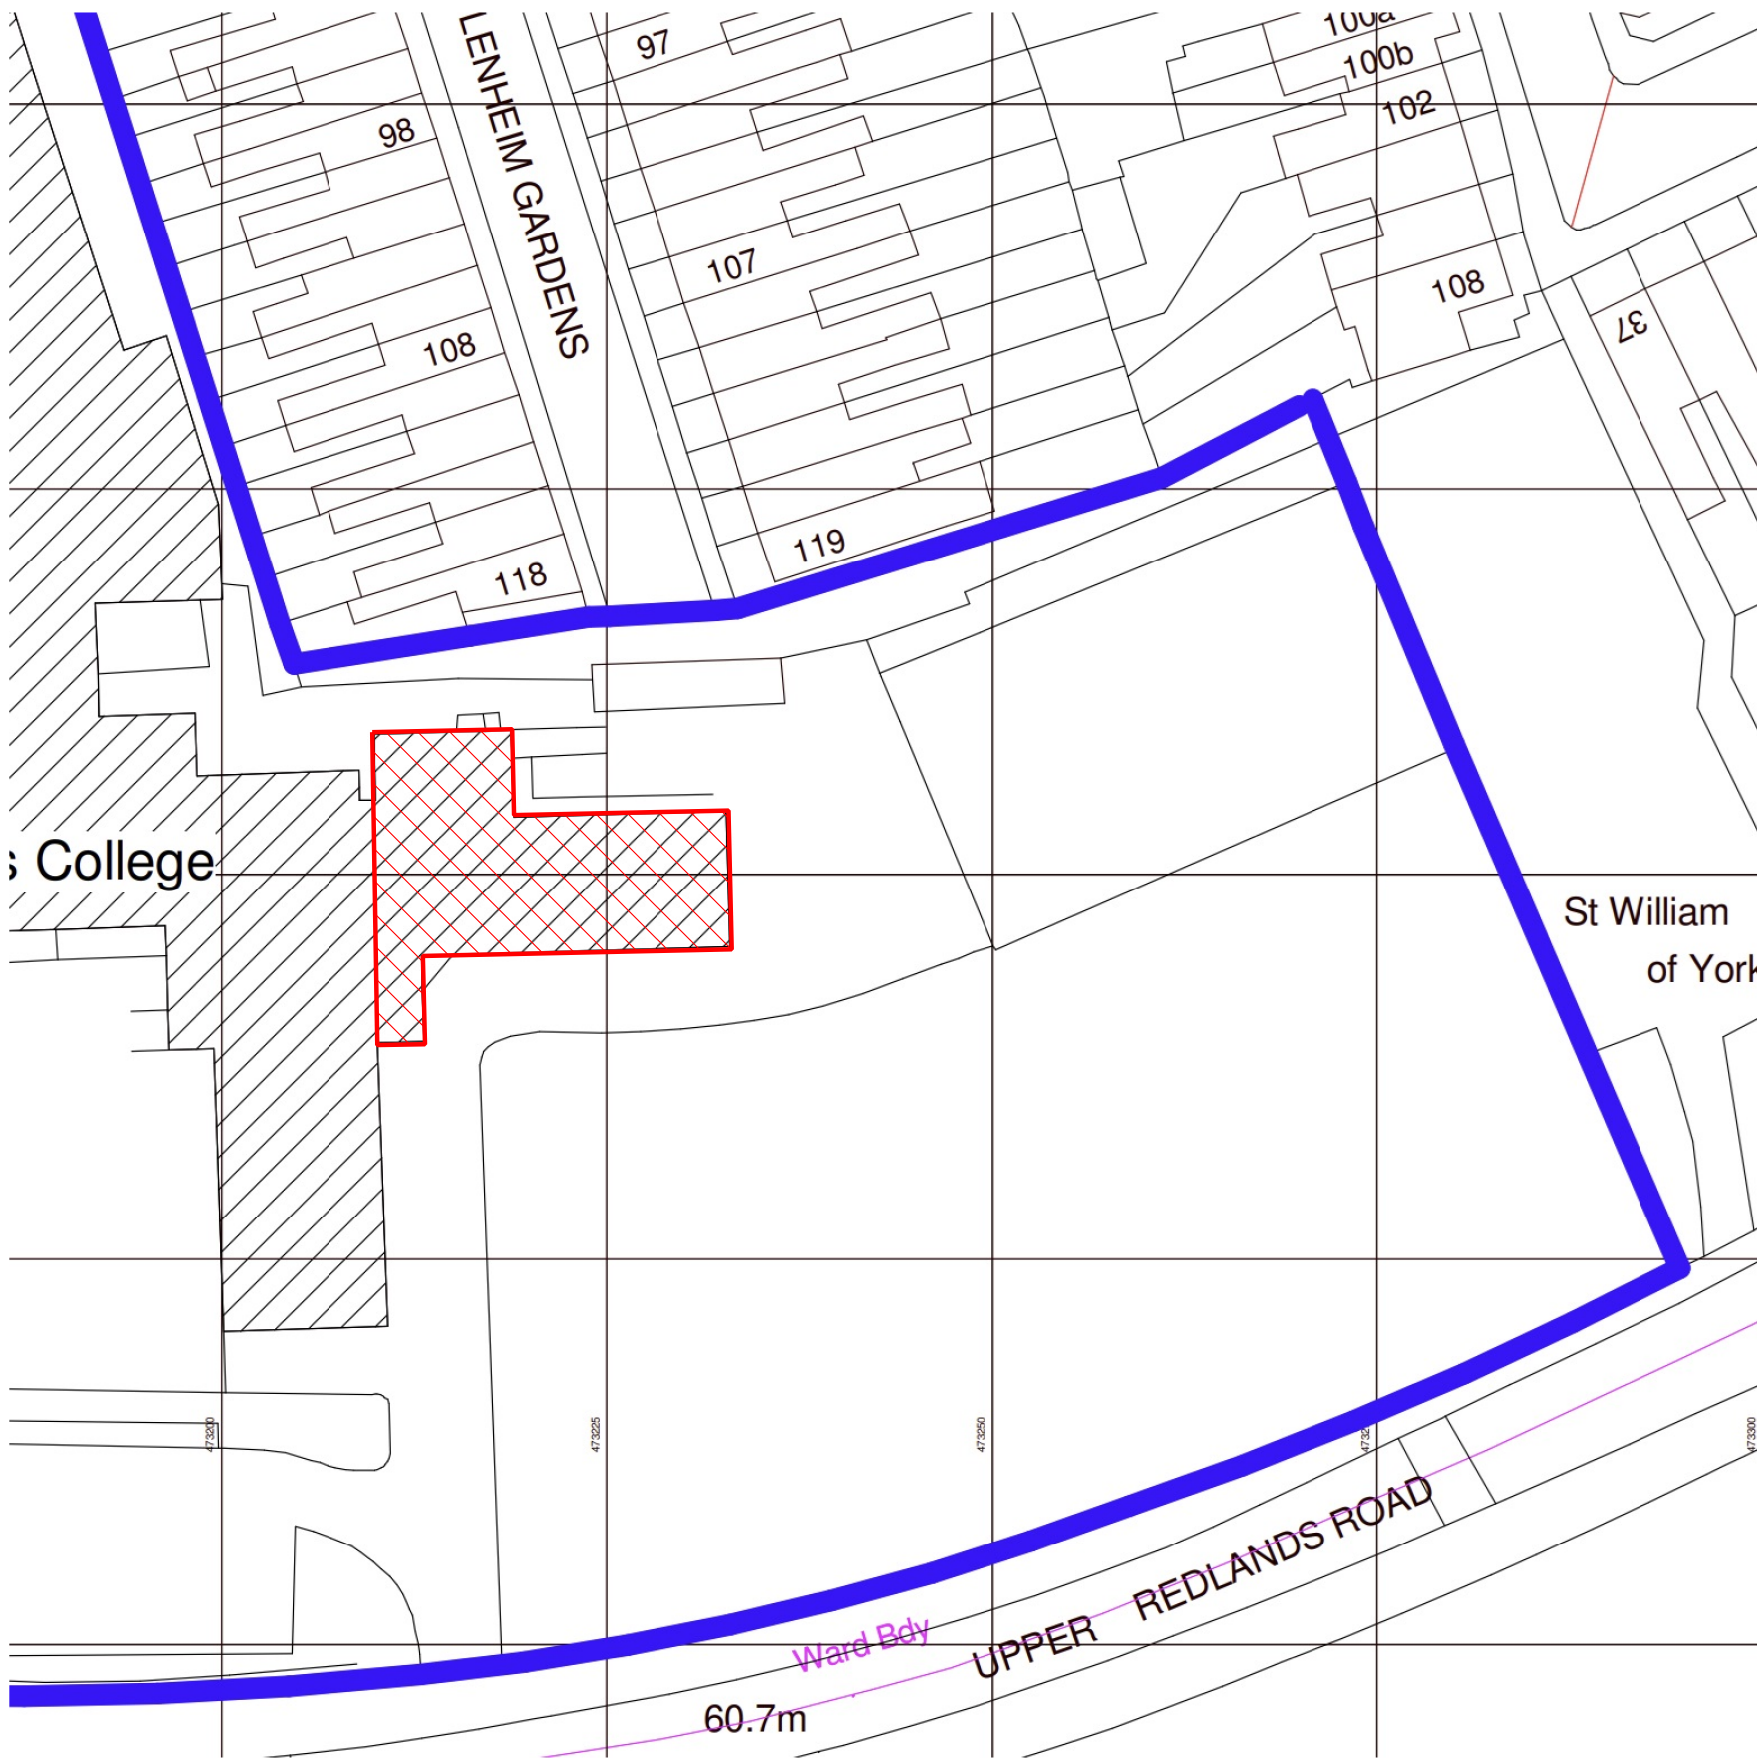


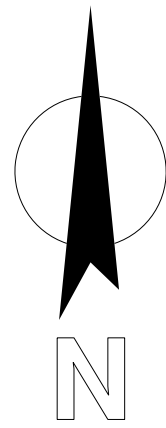

Existing & Proposed Block Plan

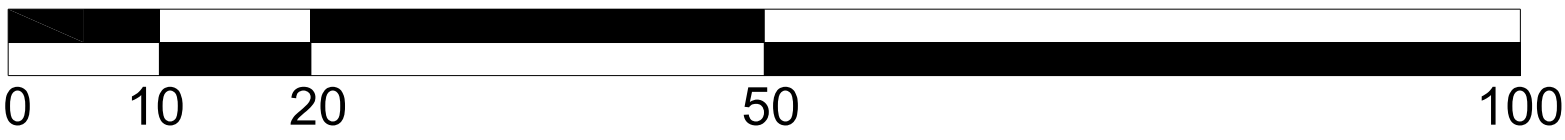

SCALE BAR 1:500

KEY PLAN:

Notes:

1. ALL DIMENSIONS ARE TO BE CHECKED ON SITE BEFORE THE COMMENCEMENT OF WORKS. ANY DISCREPANCIES ARE TO BE REPORTED TO THE ARCHITECT & ENGINEER FOR VERIFICATION. FIGURED DIMENSIONS ONLY ARE TO BE TAKEN FROM THIS DRAWING.
2. THIS DRAWING TO BE READ IN CONJUNCTION WITH ALL RELEVANT ENGINEERS' AND SERVICE ENGINEERS' DRAWINGS & SPECIFICATIONS. THIS DRAWING IS COPYRIGHT.

P01	30.04.24	Issued for Planning	TP	-
-----	----------	---------------------	----	---

Rev	Date	Description	By	Ckd
-----	------	-------------	----	-----

Employer :

ABB Document number:	Revision:
----------------------	-----------

Reason For Issue	Date	Author	Checker	Approved
------------------	------	--------	---------	----------



Document No:	Revision:
--------------	-----------

Reason For Issue	Date	Author	Checker	Approved
------------------	------	--------	---------	----------

Project Title:	ST JOSEPHS COLLEGE READING
----------------	-------------------------------

Drawing Title:	BLOCK PLAN
----------------	------------

Purpose of Issue:	Planning
-------------------	----------

Project No:	3860	Status:	S0
-------------	------	---------	----

Drawn	Checked	Scale @ A1	Issue Date
TP	TP	1 : 500	30.04.24

Drawing Number:	Revision:
3860-TBC-V0-ZZ-DR-A-2000	P01