



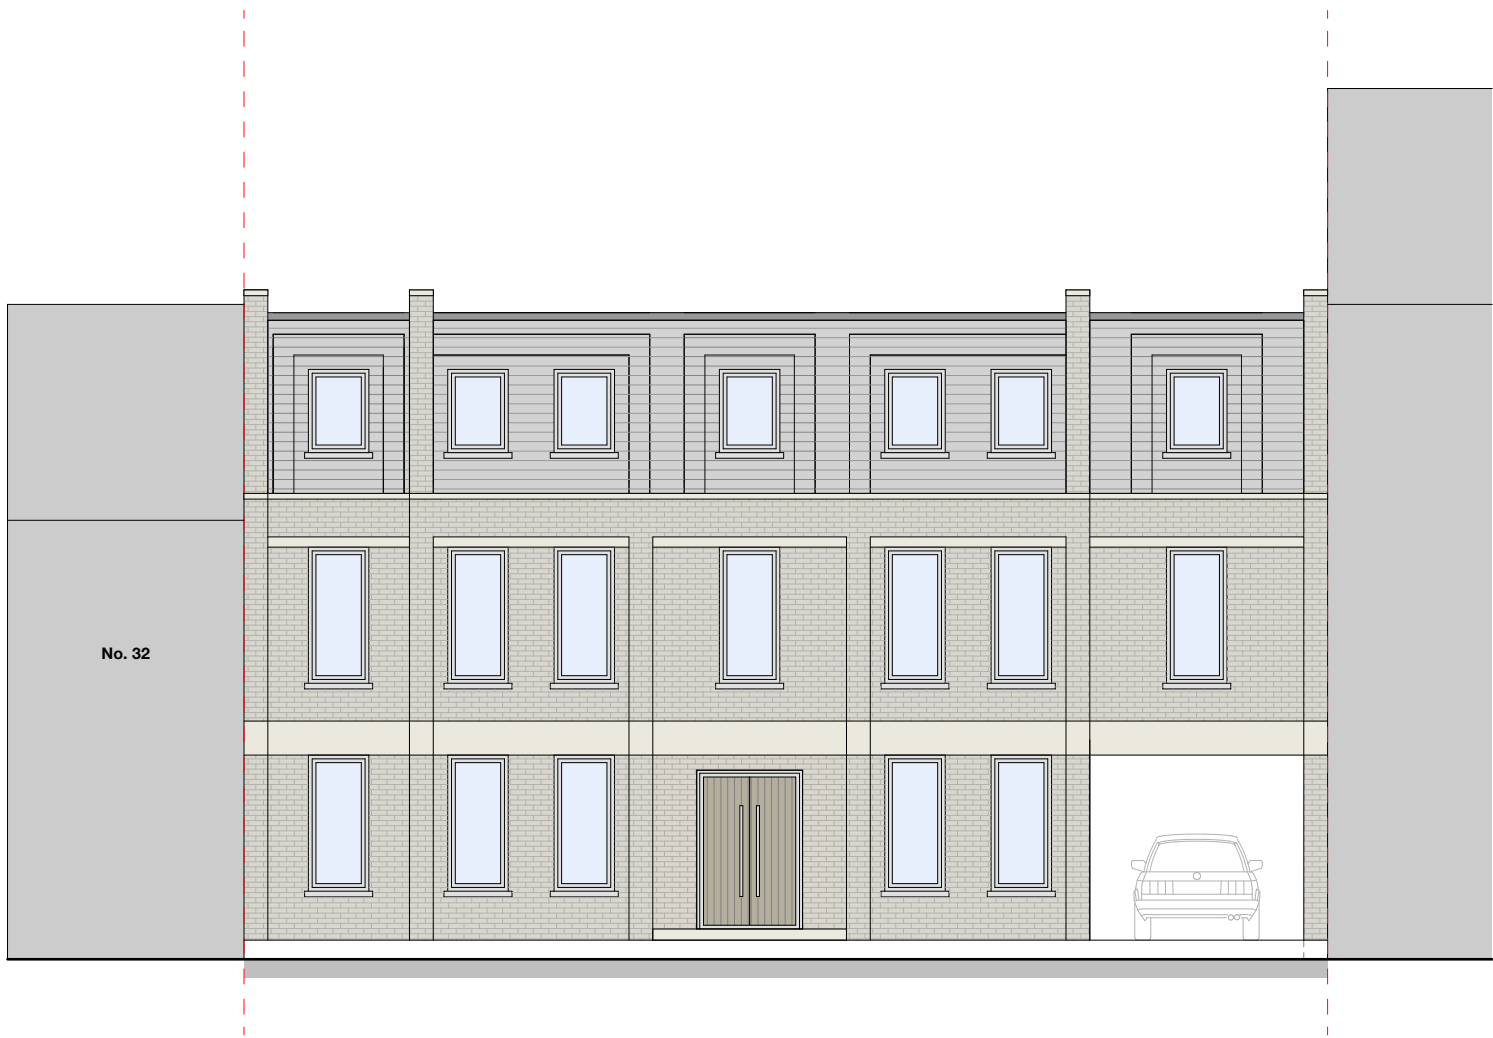

Proposed Street Scene

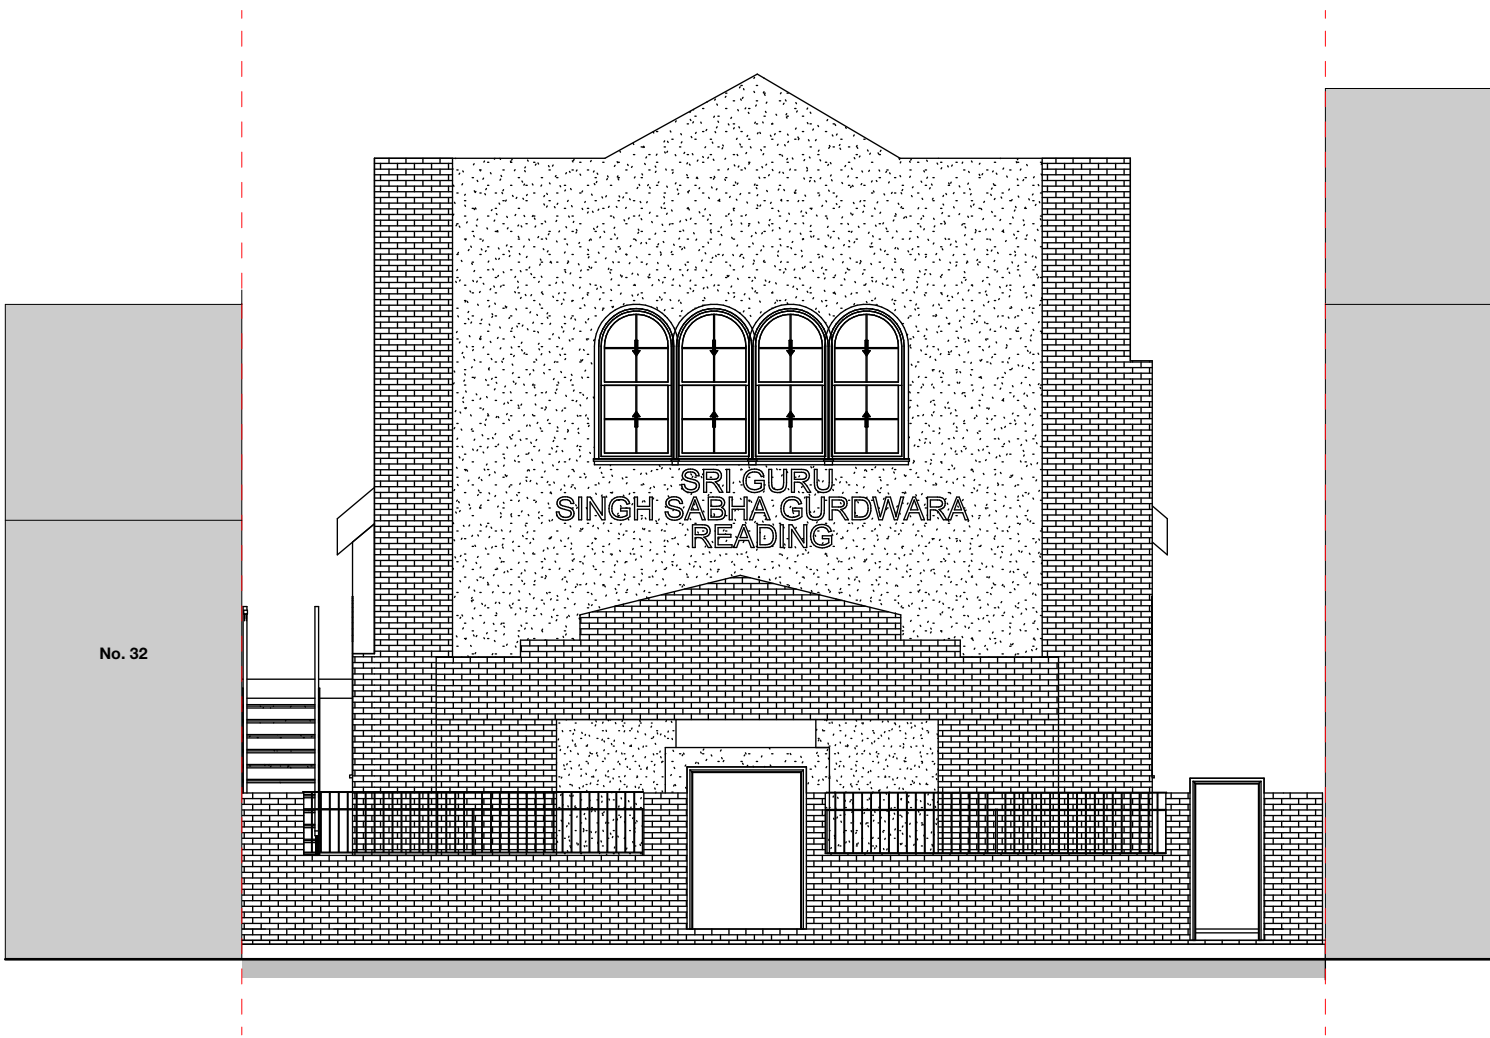

Existing Street Scene

Notes:
These drawings are for planning and client comments only
All drawings to be checked by a structural engineer



Client Details:
Sikh Gurdwara | 30a Cumberland Road, Reading, Berkshire, RG1 3LB

Drawing Title:
Proposed and Existing Street Scene

JEA-PRO-009b
Drawing Number:

1:100
Scale@A3:

23-025
Project No:

JE
Drawn:

29.04.24
Drawn On:

JE
Checked:

B
Revision:

JEA ARCHITECTURE
ARCHITECTURE STUDIO

School Hill Cottage | School Hill | Farnham | Surrey | GU10 1HY
E: info@jearchitecture.co.uk | W: www.jearchitecture.co.uk | T: 07545 581686