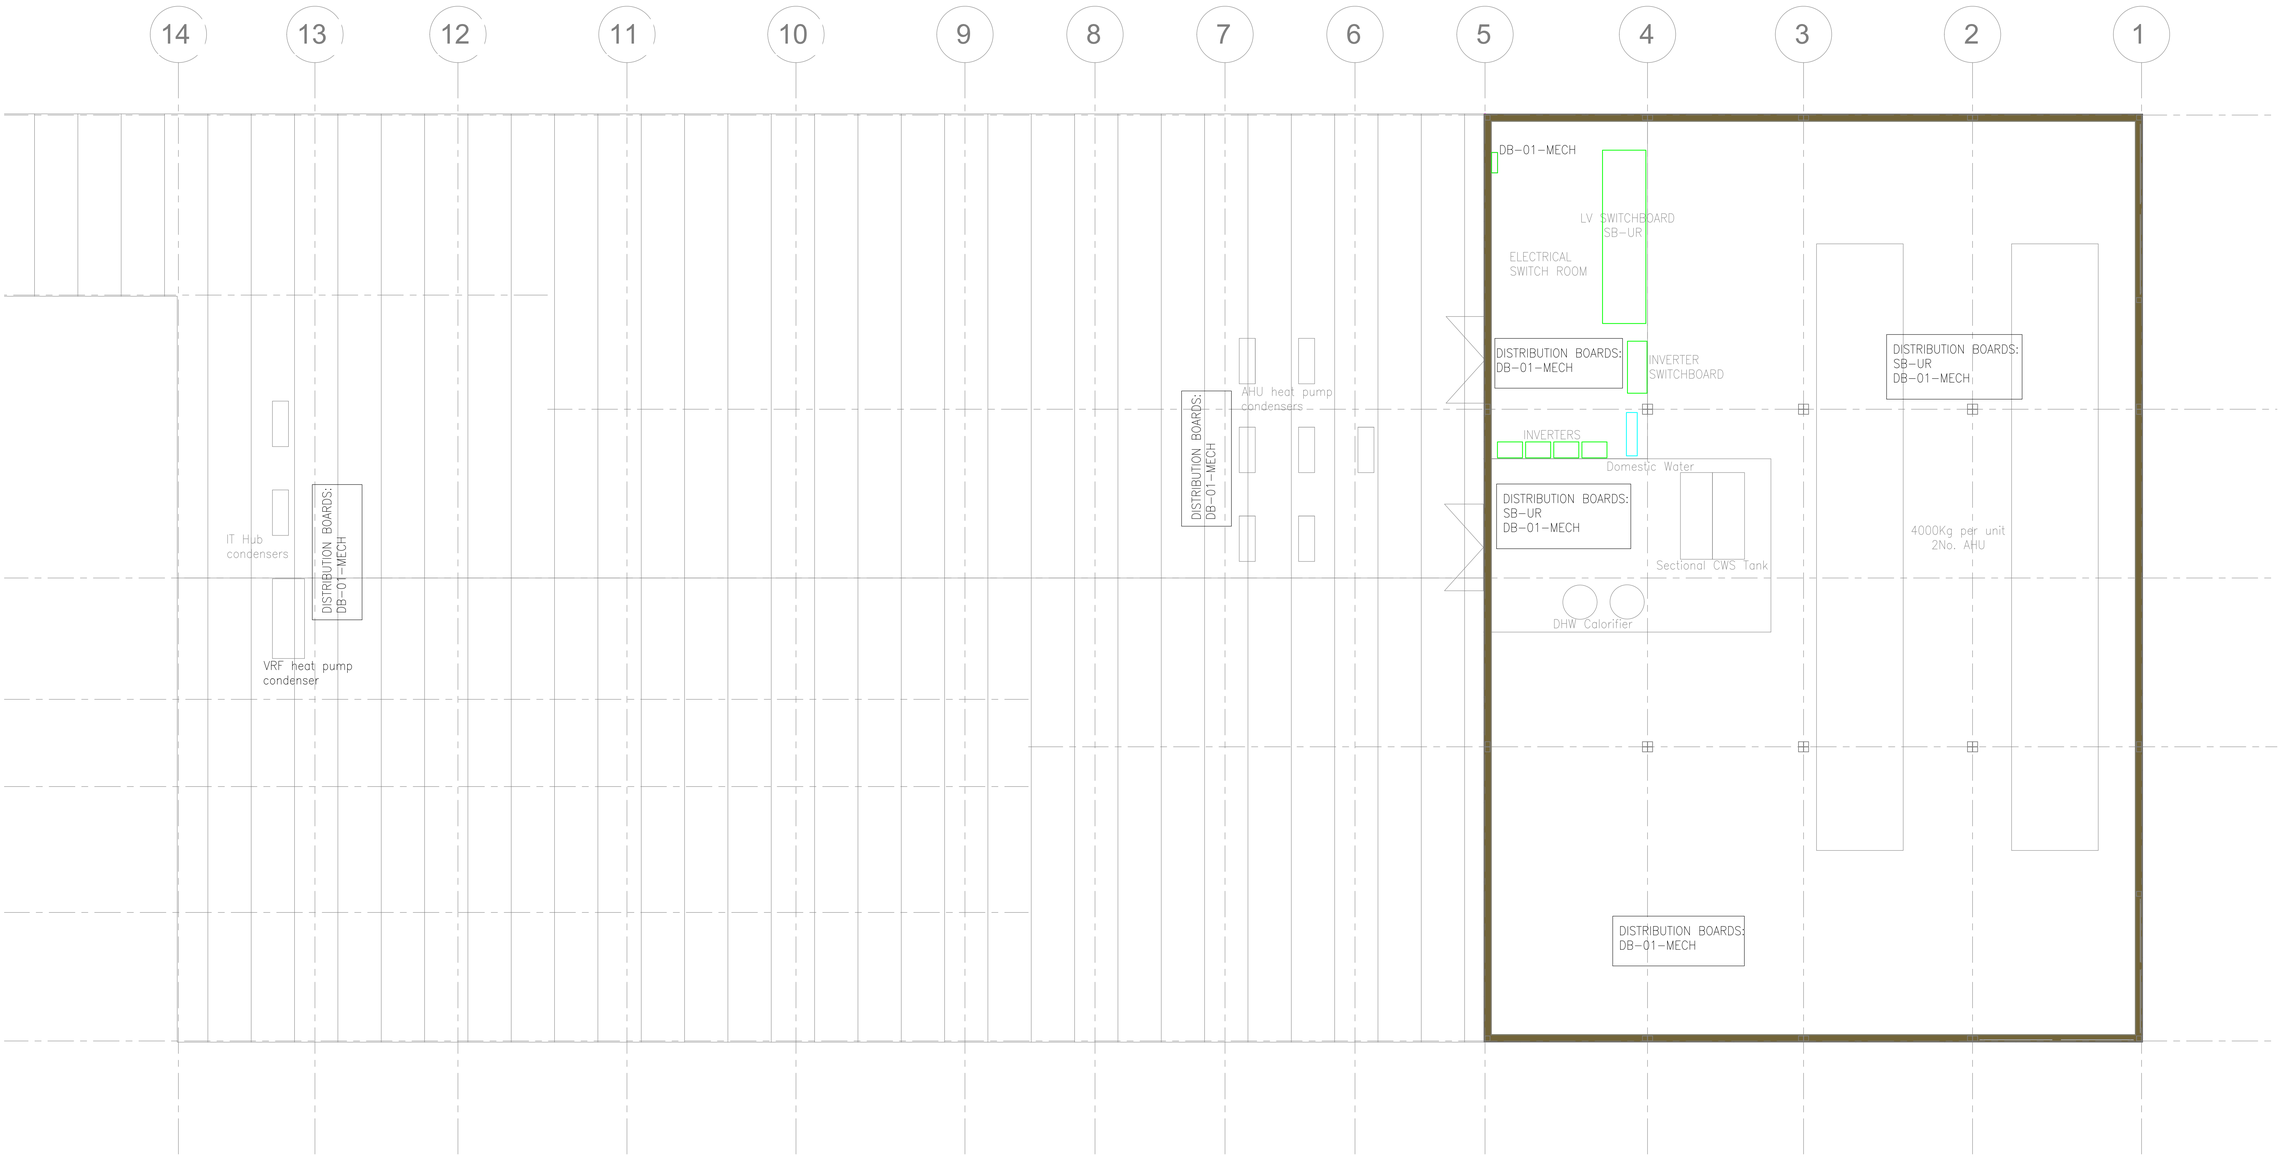

DO NOT SCALE

NOTES

IF THIS DRAWING HAS BEEN RECEIVED ELECTRONICALLY IT IS THE RECIPIENTS RESPONSIBILITY TO PRINT THE DOCUMENT TO THE CORRECT SCALE.

ALL DIMENSIONS ARE IN MILLIMETERS UNLESS STATED OTHERWISE IT IS RECOMMENDED THAT INFORMATION IS NOT SCALED OFF THIS DRAWING.

THIS DRAWING SHOULD BE READ IN CONJUNCTION WITH ALL OTHER RELEVANT DRAWINGS AND SPECIFICATIONS FORMING THE EXTENT OF THIS WORKS PACKAGE.

CROSS REFERENCE SHOULD BE MADE TO ARCHITECTS & STRUCTURAL ENGINEERING DRAWINGS WHERE APPLICABLE.

THIS DRAWING SHALL BE READ IN CONJUNCTION WITH THE ARCHITECTS FIRE STRATEGY DRAWING FOR COMPARTMENTATION WHERE APPLICABLE.

REV:	DATE	DESCRIPTION	ISSUED BY:
P01	MAY 24	STAGE 2 – FOR COMMENT	FB

Drawing Status: ISSUED FOR STAGE 2 — S2

SAFETY, HEALTH AND ENVIRONMENTAL INFORMATION

READERS OF THIS DRAWING:
ALL EFFORTS HAVE BEEN TAKEN BY DSSR TO DESIGN OUT SIGNIFICANT HAZARDS WITHIN THE DESIGN RISK ASSESSMENT PROCESS. IT IS OUR OPINION THAT THE HAZARDS DETAILED BELOW CANNOT BE DESIGNED OUT BY US GIVEN THE CONSTRAINTS OF THE BRIEF AND ARE HIGHLIGHTED SO THAT OTHER MEANS CAN BE DEVELOPED TO MITIGATE THE RESIDUAL RISKS IDENTIFIED.

IT IS ASSUMED THAT A COMPETENT M&E CONTRACTOR OR USER WILL BE AWARE OF THE STANDARD FORESEEABLE RISKS ASSOCIATED WITH WORKING WITH THE TYPE OF SERVICES DETAILED WITHIN THE DRAWING.

DSSR | CONSULTING ENGINEERS
Glasgow Harrogate London Manchester

Manchester Office
Trafford House
Chester Road
Stretford
Manchester
M32 0RS

Tel: +44 (0)161 872 4811
manchester@dssr.co.uk
www.dssr.co.uk

MTX Contracts LTD
Innovation House
Brooke Court
Lower Meadow Road
Handforth
Cheshire
SK9 3ND

T: 0161 664 0123
info@mtxcontracts.co.uk
www.mtxcontracts.co.uk

PROJECT:
Royal Berkshire Hospital
NHS Foundation Trust
Royal Berkshire Hospital Urology

TITLE:
DISTRIBUTION BOARD STRATEGY
LEVEL 01

Designed By:	Checked By:	DSSR Ref:
FB	BH	M5364
Drawn By:	**Date:**	**Size & Scale(s):**
FB	MAY 24	A0 1:50

Project - Originator - Volume - Level - Type - Role - Number
DRAWING No: P24-0002-DSSR-XX-01-DR-E-61201
REV: P01

© This drawing is the copyright of DSSR