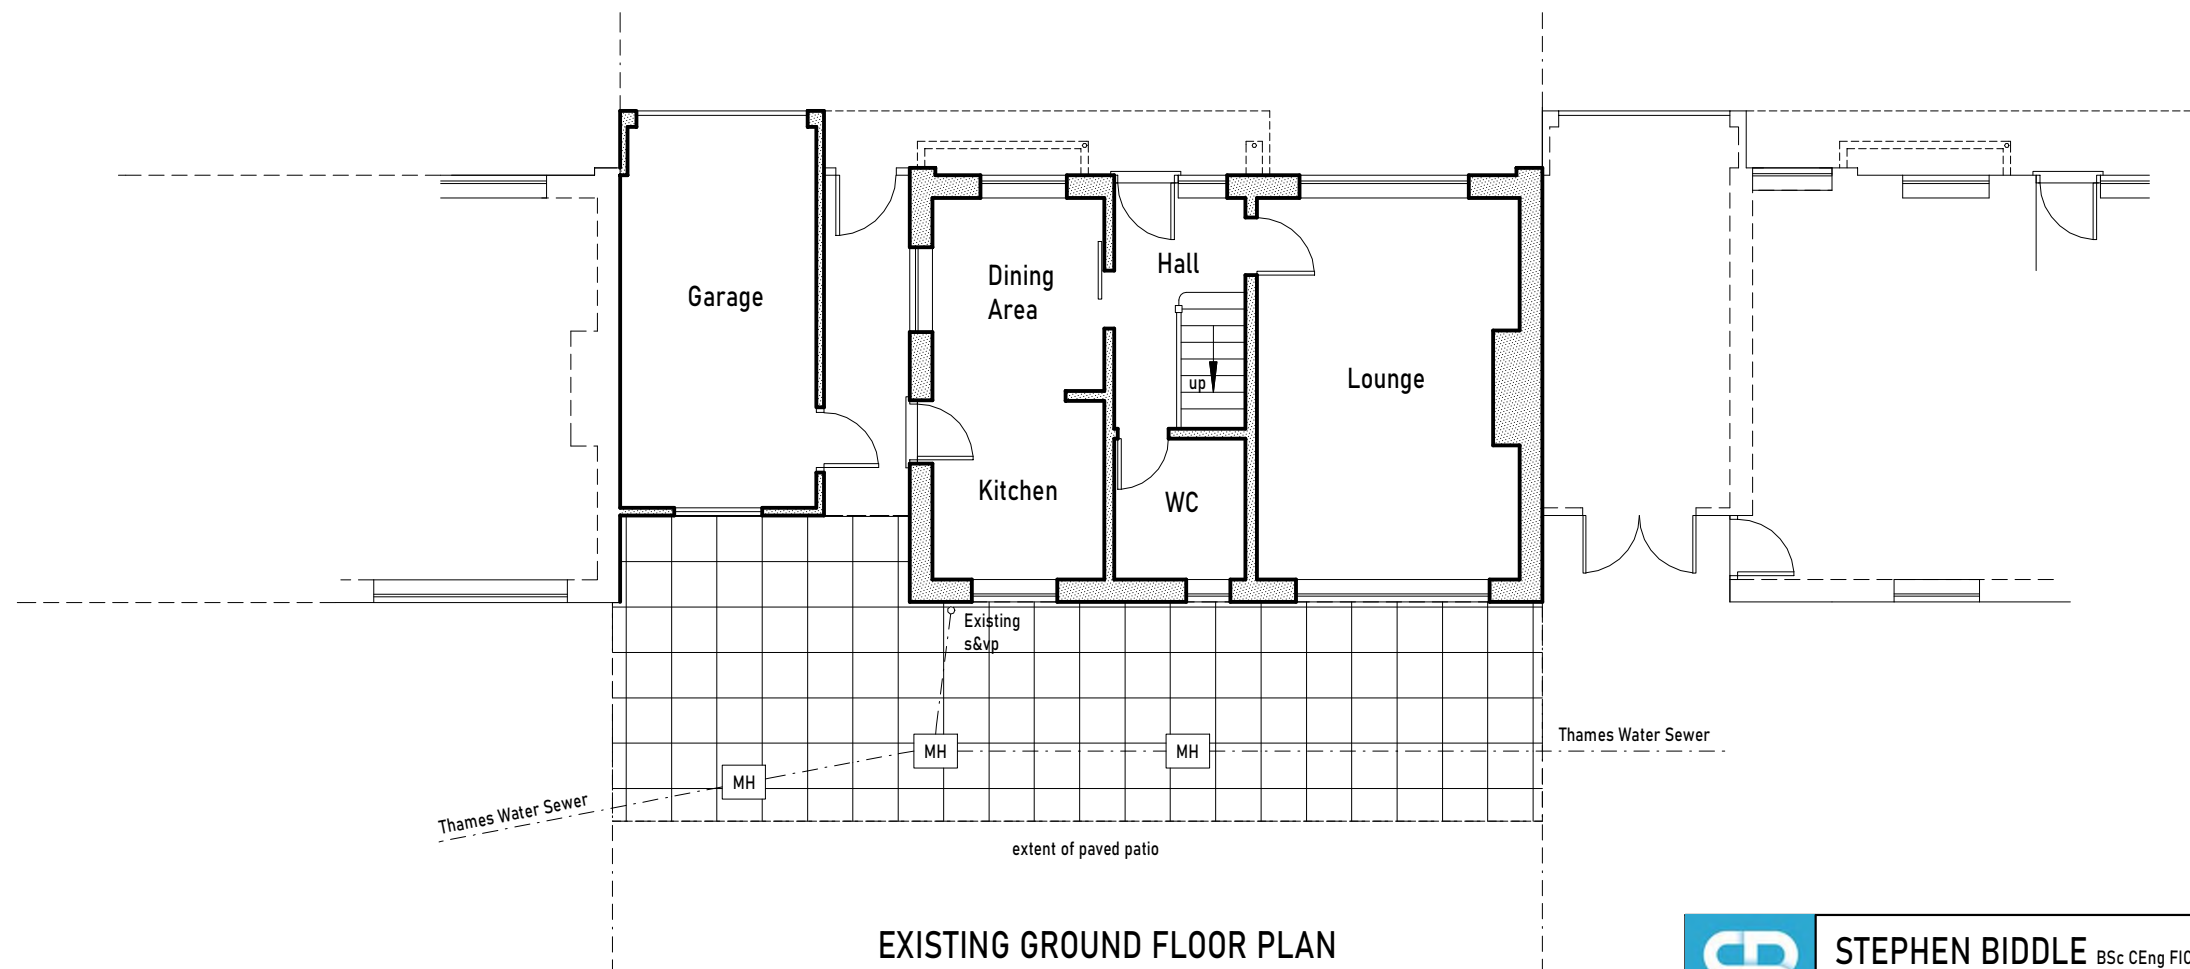
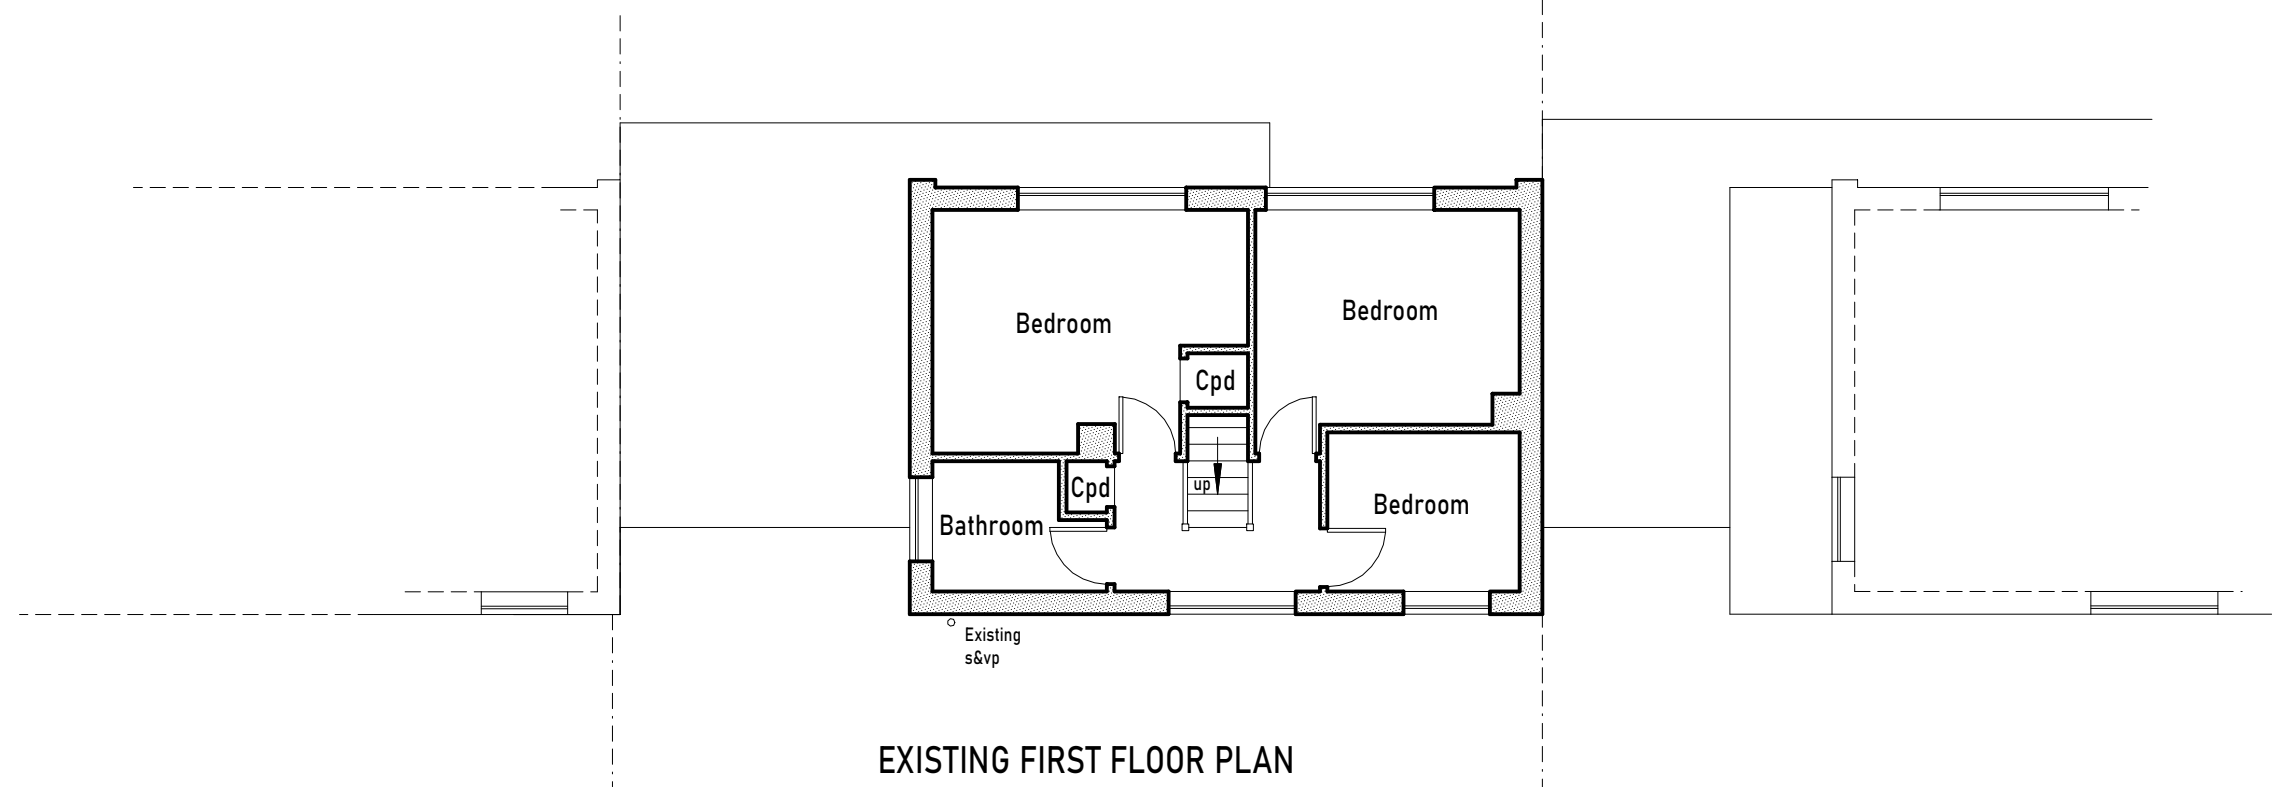


	STEPHEN BIDDLE BSc CEng FICE	
	Email: stephen@sbiddle.co.uk Mob: 07864 122 313 Web: www.sbiddle.co.uk	
	Title:	EXISTING FLOOR PLANS
Drwg No:	LYONS-0524-05	Scale: (A3) 1:100
		Rev: