

Sheet Notes

- a. the drawing is copyright protected and may not be used, reproduced or relied upon by any third party except as explicitly agreed by MAPL
- b. all dimensions are in millimetres unless noted otherwise
- c. all measurements must be obtained from stated dimensions only and checked before ordering any materials. Measurements must not be scaled off the drawing except for Local Authority Planning application purposes
- d. all drawings must be read in conjunction with all other project drawings and any discrepancies reported immediately for clarification
- e. full schedules, specification notes and legends are located on drawings numbered '900' to '999' (900 series)

B	10.06.2024	JMR	CEZ added
A	17.04.2024	JMR	Planning issue
0	08.03.2024	JMR	Planning issue
Rev	Date	By	Description

m michael aubrey
a partnership
• 0118 962 9666 • www.mapl.co.uk

Client

Ms. M. Blok & Mr. S. Elwood

Project Address

5 Geoffreyson Road, Caversham,
Reading, Berkshire. RG4 7HS

Project Description

Single Storey Rear Extension, Garage
Conversion & Internal Alterations

Sheet Title


Plans - Location & Site - Existing
& Proposed GA

Sheet Ref.	MAP-C4869-001	Rev.	B
------------	---------------	------	---

Project Ref.	C4869	Date	10.06.2024
--------------	-------	------	------------


Drawn by	JMR	Checked by	JMR
----------	-----	------------	-----

Scale	As indicated	Sheet Size	A3
-------	--------------	------------	----

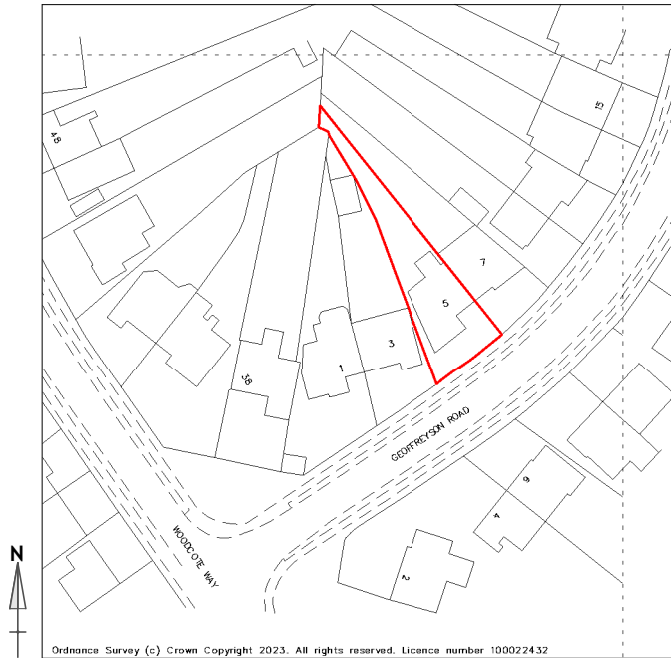


Existing Location Plan

Location | RF-RDG | Scale 1 : 1250

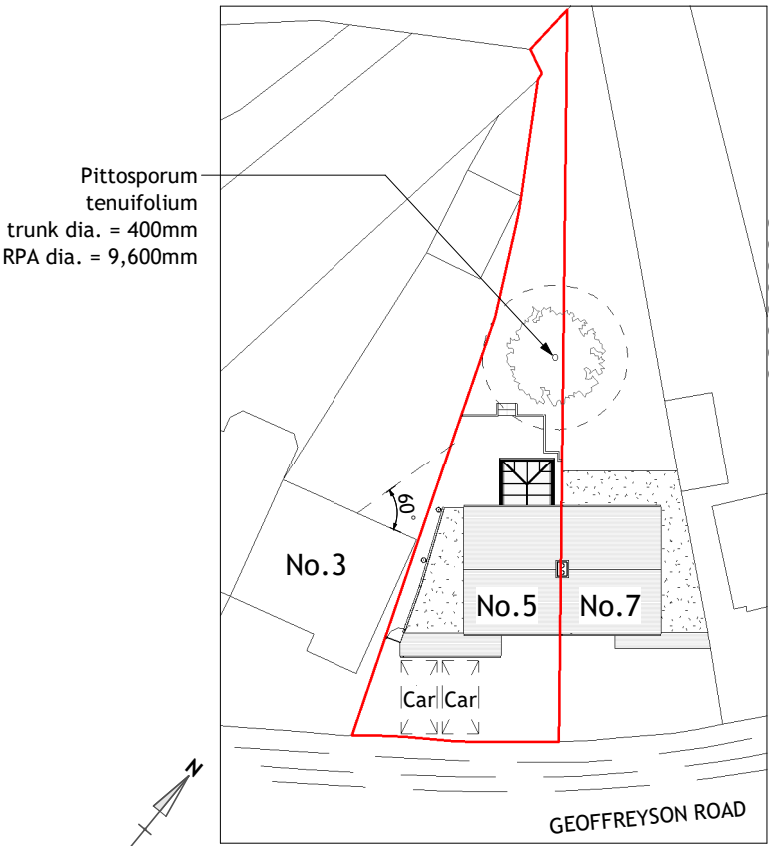

Existing Site Level Plan

General Arrangement | RF-RDG | Scale 1 : 500

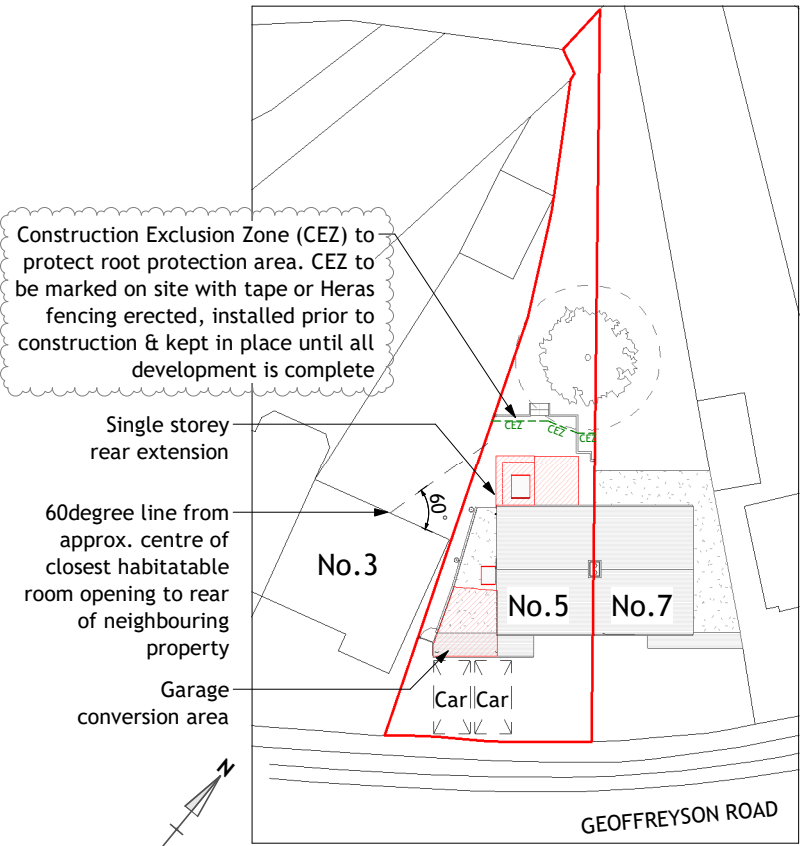

Proposed Site Level Plan

General Arrangement | RF-RDG | Scale 1 : 500

