

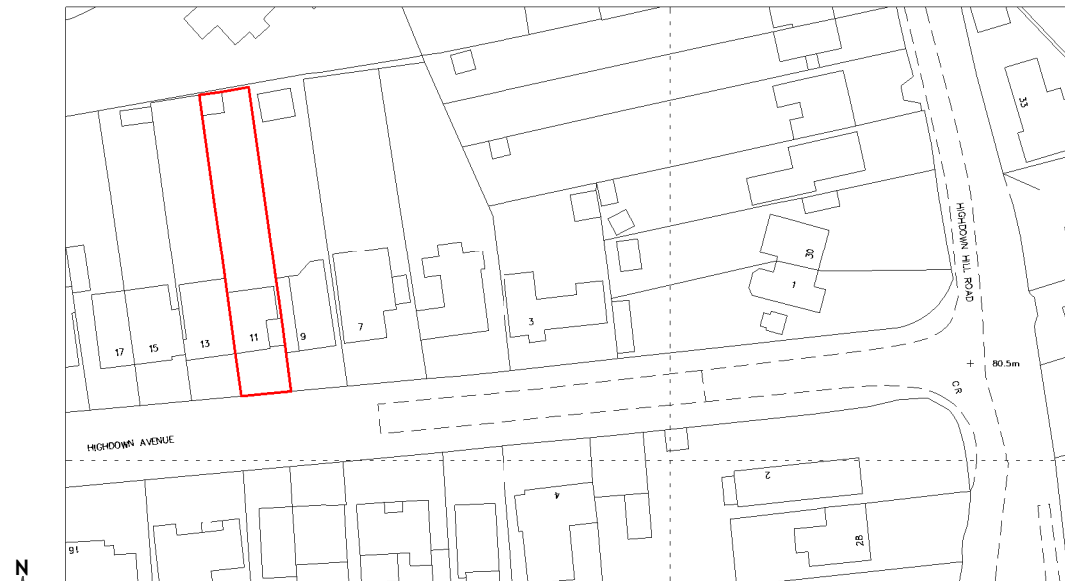


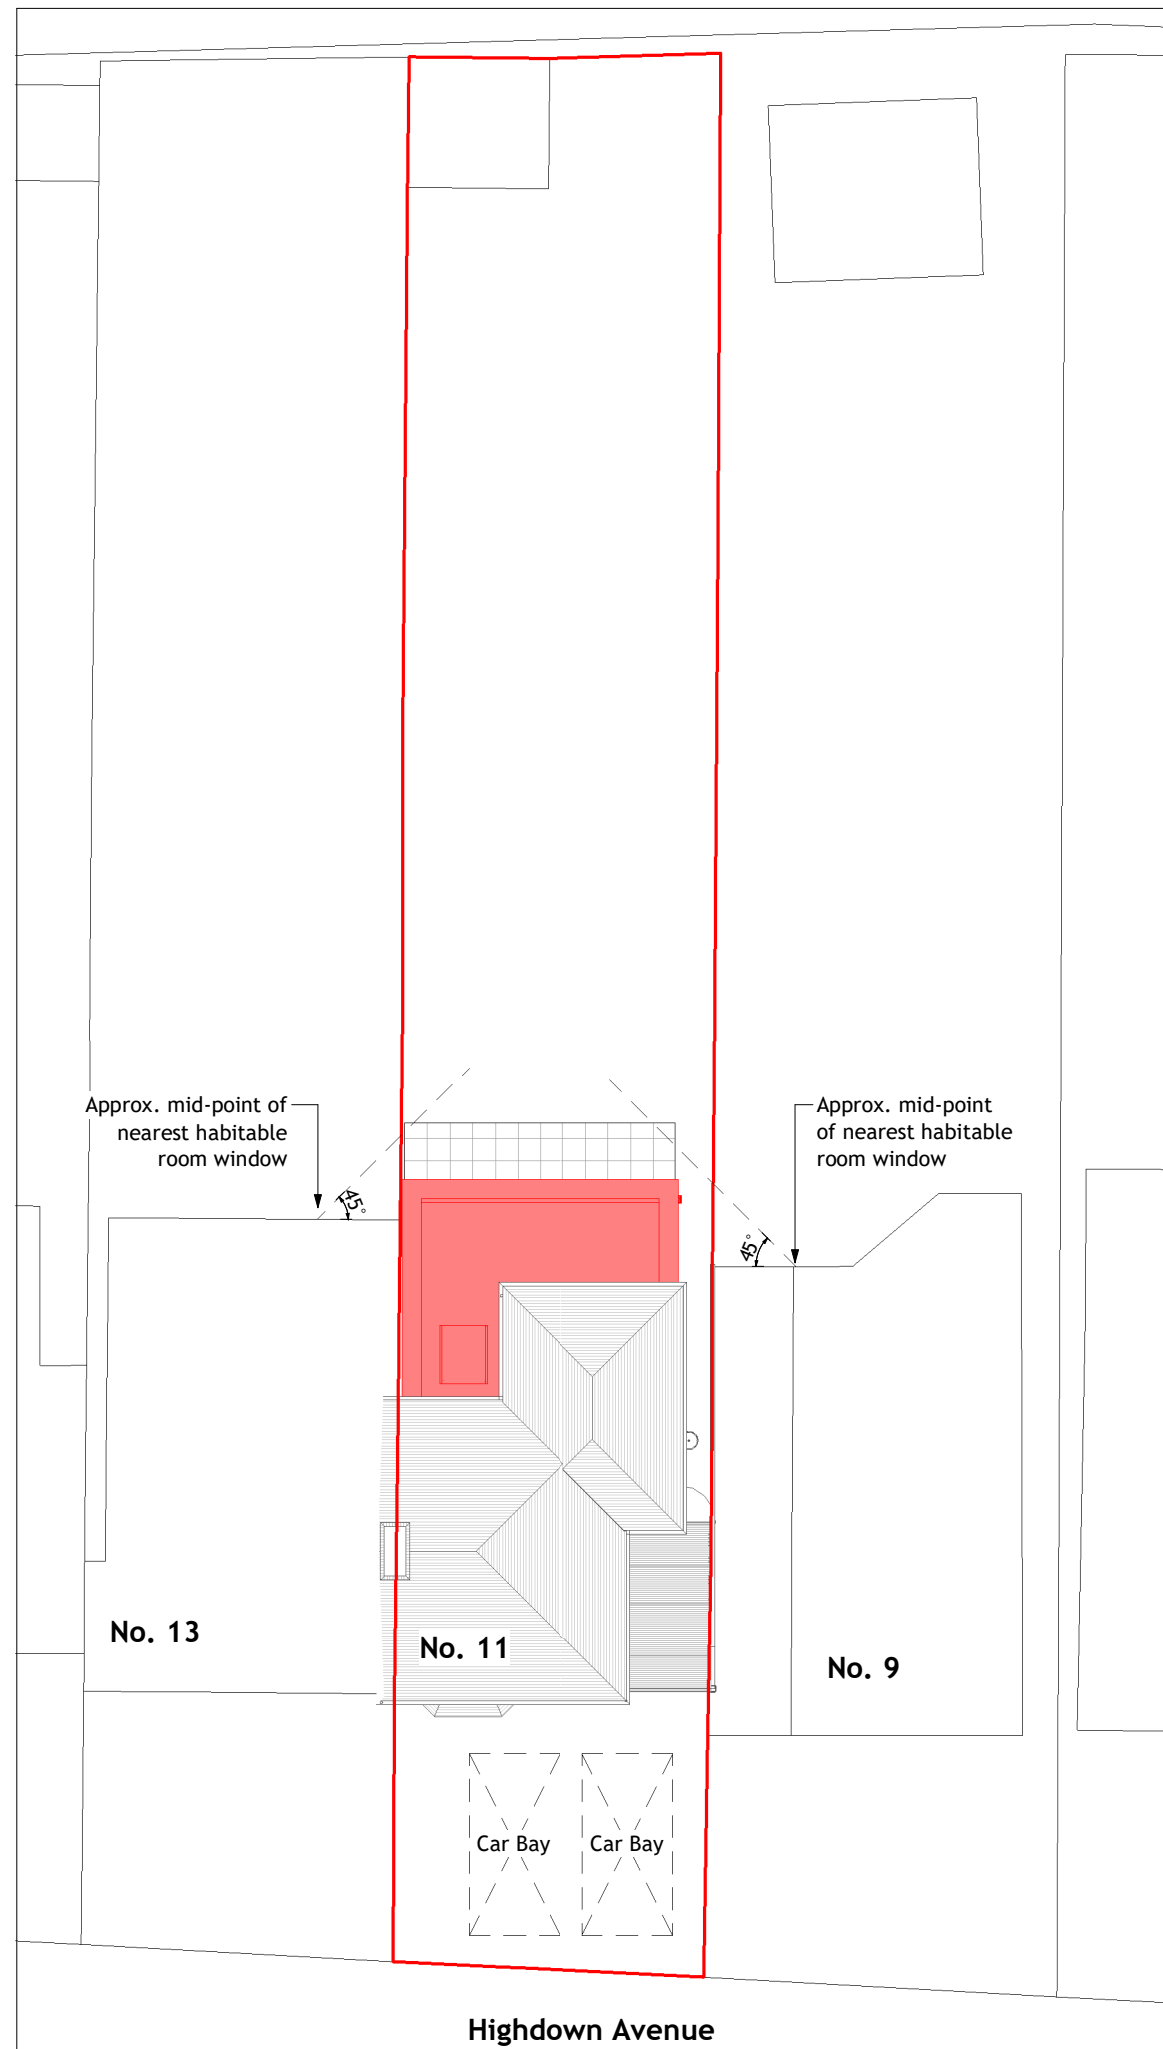

### Existing Location Plan

Location | RF-RDG | Scale 1 : 1250

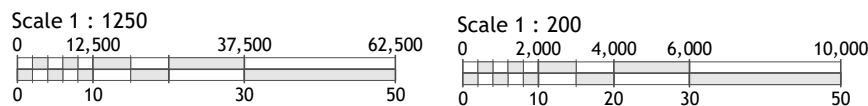

### Proposed Site Level Plan

General Arrangement | RF-RDG | Scale 1 : 200

Copyright © 2023 Michael Aubrey Partnership Ltd. (MAPL)

#### Sheet Notes

- the drawing is copyright protected and may not be used, reproduced or relied upon by any third party except as explicitly agreed by MAPL
- all dimensions are in millimetres unless noted otherwise
- all measurements must be obtained from stated dimensions only and checked before ordering any materials. Measurements must not be scaled off the drawing except for Local Authority Planning application purposes
- all drawings must be read in conjunction with all other project drawings and any discrepancies reported immediately for clarification
- full schedules, specification notes and legends are located on drawings numbered '900' to '999' (900 series)

| Rev | Date       | By | Description |
|-----|------------|----|-------------|
| 0   | 30.01.2024 | FM | First issue |

**m** **micro** **aubrey**  
**a** **partnership**  
• 0118 962 9666 • www.mapl.co.uk

Client

**Ryan Taggart**

Project Address

**11 Highdown Avenue, Emmer Green, Reading. RG4 8QT**

Project Description

**Single Storey Rear Extension & Window Replacement**

Sheet Title

**Plans - Location**

|            |                      |      |          |
|------------|----------------------|------|----------|
| Sheet Ref. | <b>MAP-C4828-001</b> | Rev. | <b>0</b> |
|------------|----------------------|------|----------|

|              |              |      |                   |
|--------------|--------------|------|-------------------|
| Project Ref. | <b>C4828</b> | Date | <b>30.01.2024</b> |
|--------------|--------------|------|-------------------|

|          |           |            |           |
|----------|-----------|------------|-----------|
| Drawn by | <b>FM</b> | Checked by | <b>CB</b> |
|----------|-----------|------------|-----------|

|       |                     |            |           |
|-------|---------------------|------------|-----------|
| Scale | <b>As indicated</b> | Sheet Size | <b>A3</b> |
|-------|---------------------|------------|-----------|