


Extg Double Garage

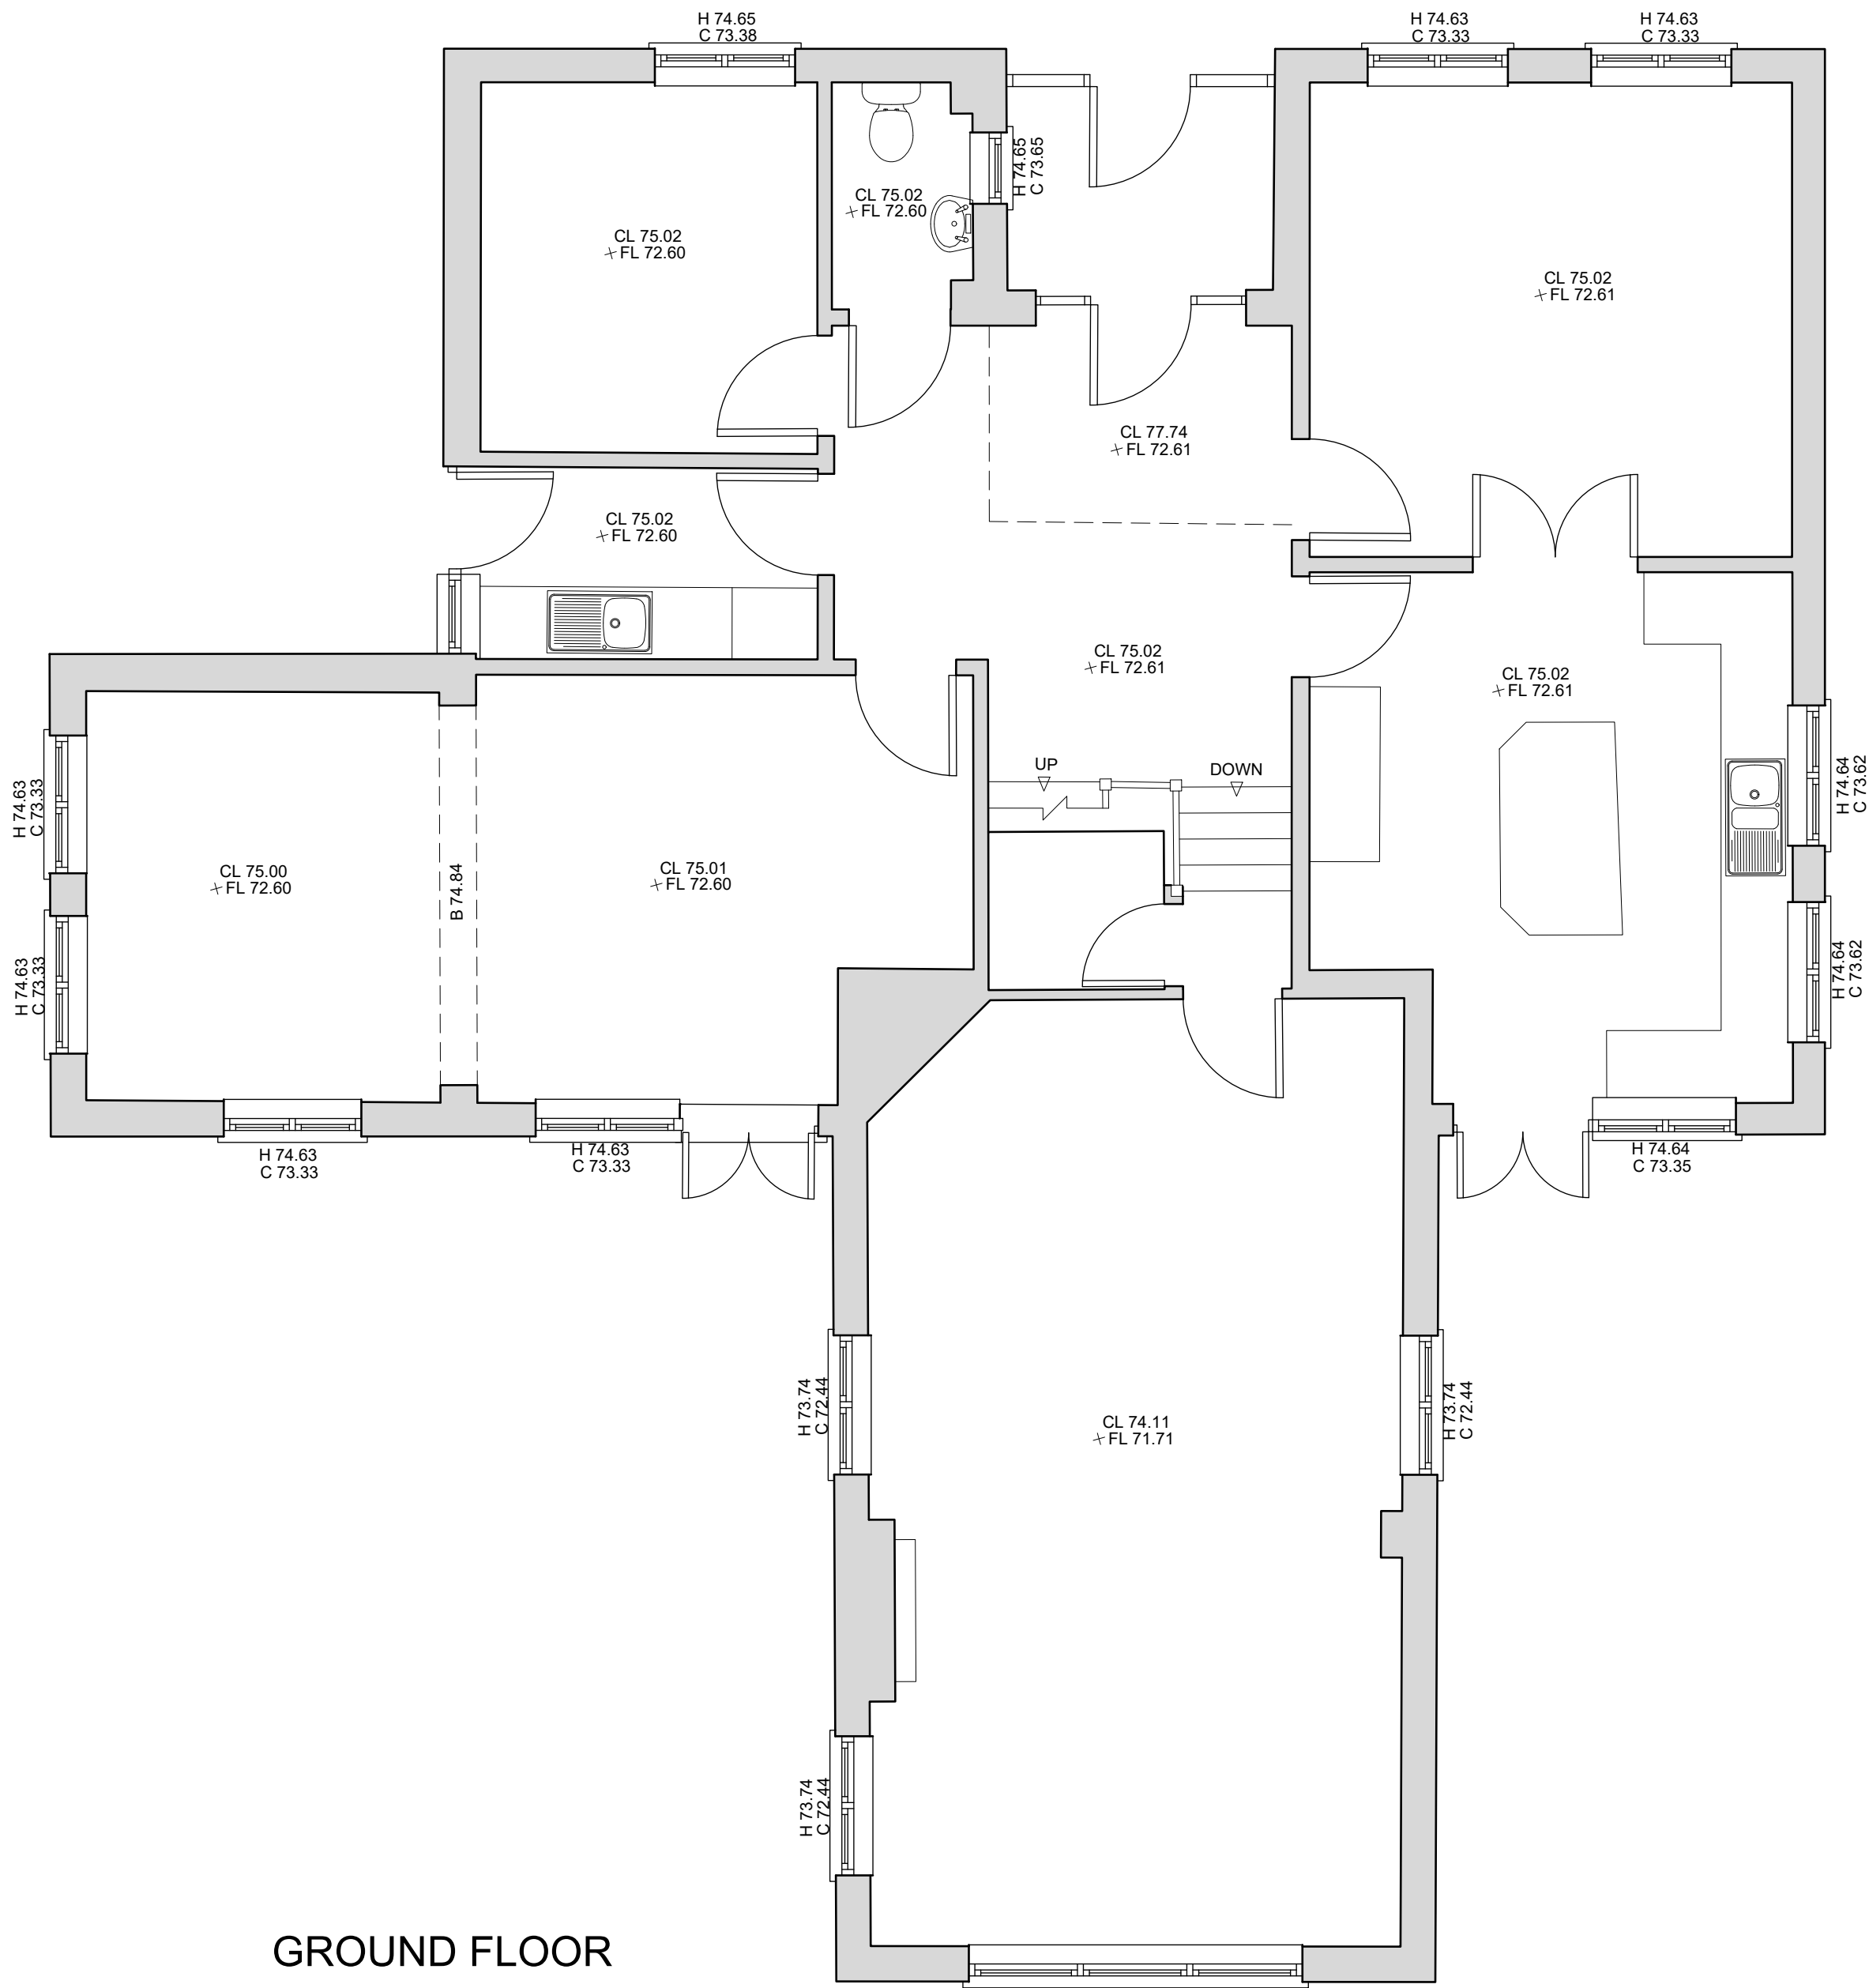

GROUND FLOOR

REV	COMMENTS	DATE
-----	----------	------



SHAUN TANNER
ARCHITECTURE & PLANNING

www.starchitecture.co.uk studio@starchitecture.co.uk 0118 989 0808

CLIENT	Rod & Anne Smith	DATE	Mar 2024
PROJECT	Blargrave House	REV	-
DRAWING	Ground Floor Plan		
	As Existing		
STATUS	Survey		
SCALE	1:50@A1	DRAWN	CN
	CHECKED	ST	
	NO	3924-102	

THIS DRAWING MUST NOT BE SCALED UNLESS ISSUED FOR PLANNING PURPOSES. ALL DIMENSIONS ARE TO BE VERIFIED PRIOR TO SETTING OUT, COMMENCING WORK, OR PRODUCTION OF FABRICATION DRAWINGS. REPORT ANY DISCREPANCIES TO THE SUPERVISING OFFICER IMMEDIATELY. ©

1:50@A1
This drawing has been produced for printing onto A3 size paper.
If printing on A3 please use the scale below for reference.

