


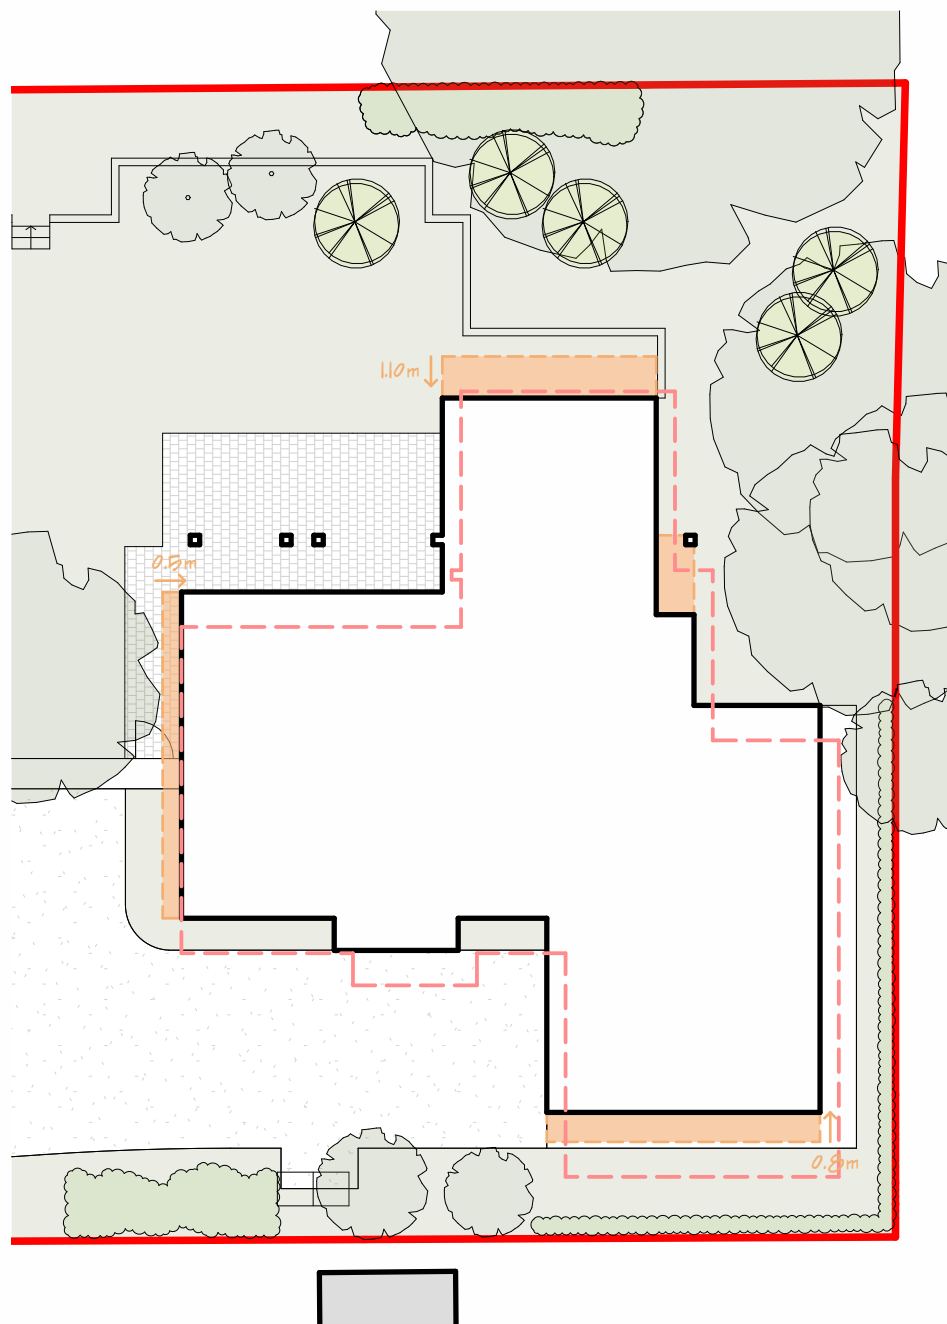


FOOTPRINT COMPARISON PLAN - 1:200

Footprint reductions
Footprint original location



NORTH EAST - PROFILE COMPARISON

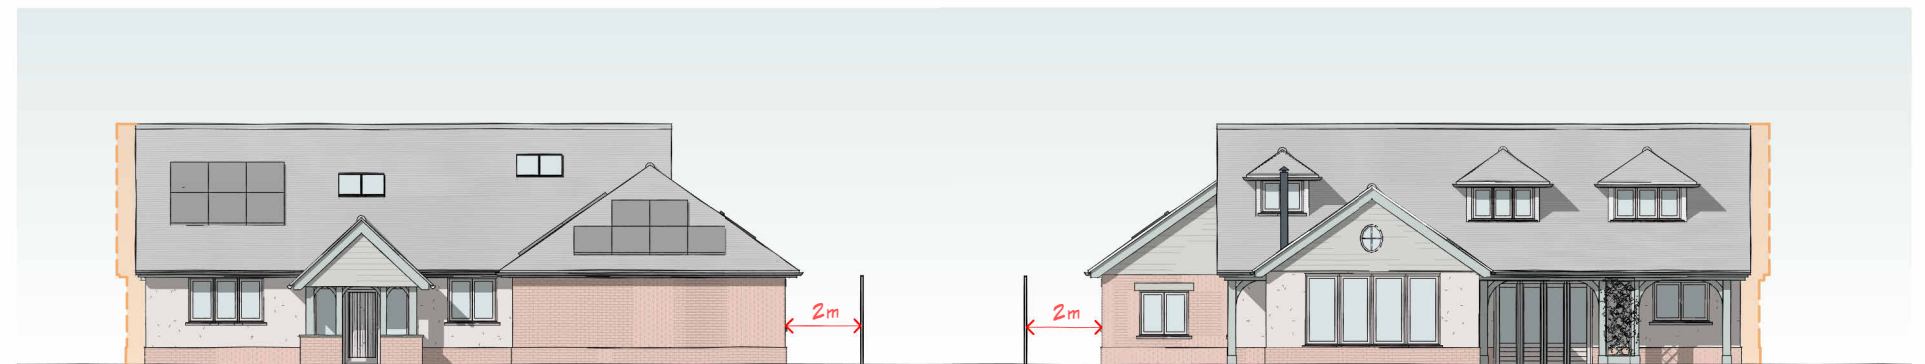


SOUTH EAST - PROFILE COMPARISON

NORTH WEST - PROFILE COMPARISON




SOUTH WEST - PROFILE COMPARISON

This Drawing serves as a reference of changes made to the footprint and scale of the proposed new dwelling after planning consultation period. The revisions resulted in a reduced area of 18.3 m²

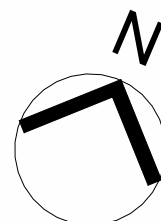

1:200 scale Bar
This Drawing has been produced for printing onto A3 size paper.

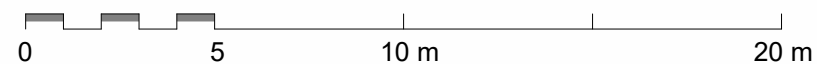

A	Inclusion of key for clarity.	20/05/24
REV	COMMENTS	DATE

stl **SHAUN•TANNER**
ARCHITECTURE & PLANNING

www.stlarchitecture.co.uk studio@stlarchitecture.co.uk 0118 989 0808

CLIENT	Mr & Mrs R. Smith			DATE	July 23
PROJECT	98 Conisboro Avenue			REV	A
	Caversham, Reading - RG4 7JF				
DRAWING	Footprint and Profile Revisions Diagram				
STATUS	Planning				
SCALE	As indicated	DRAWN RC	CHECKED	NO 3902/ 210	

THIS DRAWING MUST NOT BE SCALED UNLESS ISSUED FOR PLANNING PURPOSES. ALL DIMENSIONS ARE TO BE VERIFIED PRIOR TO SETTING OUT, COMMENCING WORK, OR PRODUCTION OF FABRICATION DRAWINGS. REPORT ANY DISCREPANCIES TO THE SUPERVISING OFFICER IMMEDIATELY. ©