


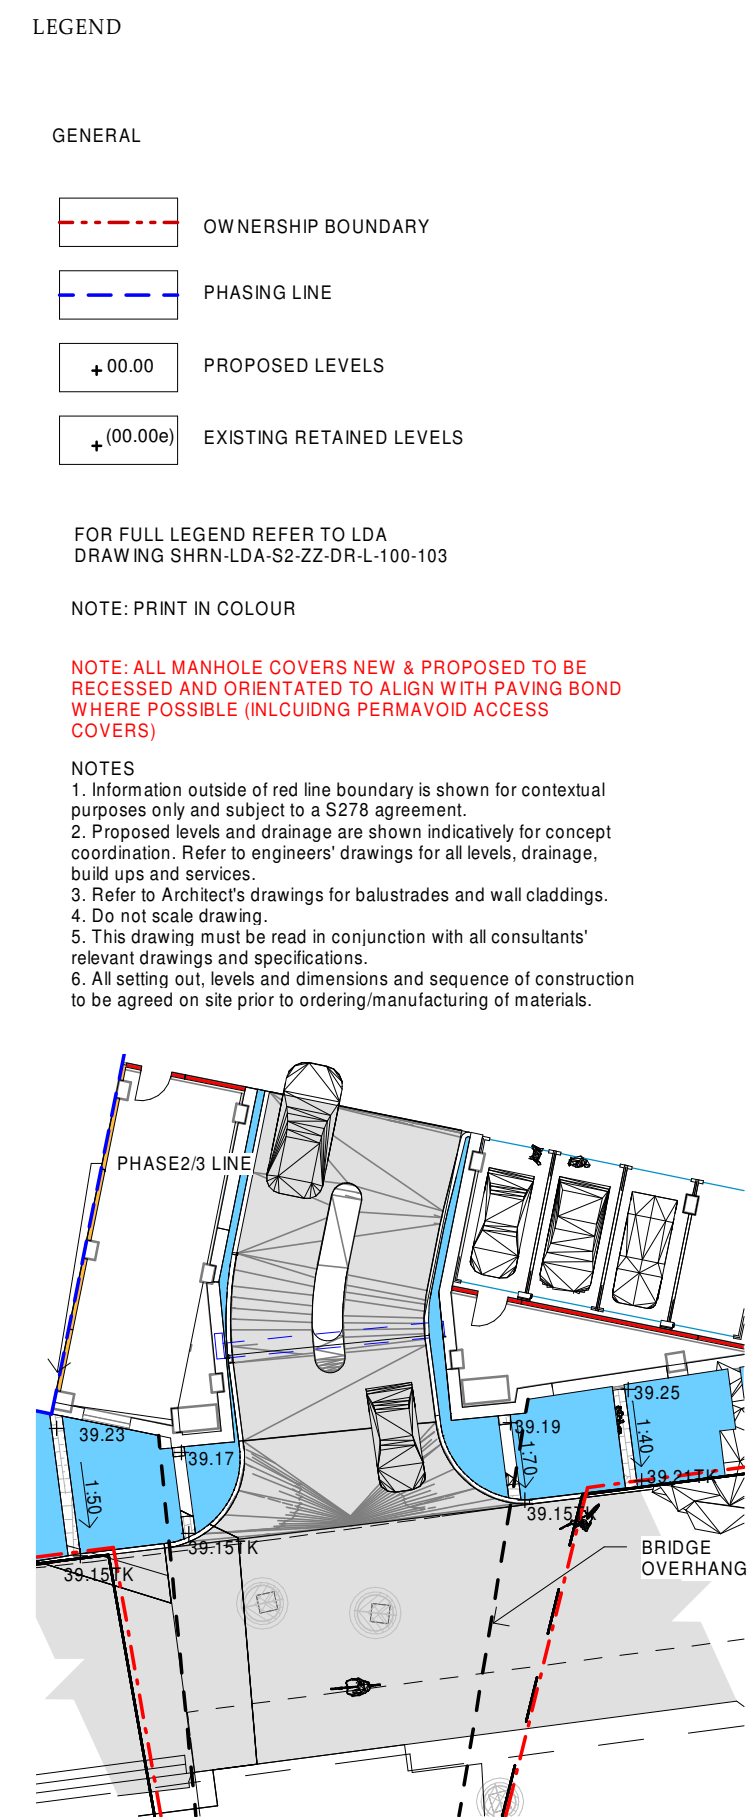

This drawing should be considered along with the risk information contained in the CDM Pre Construction Information. This information will include details of the SIGNIFICANT risks which LDA Design has identified which may arise from constructing their designs shown on this drawing. A Competent Contractor should be aware of the typical risks associated with doing this work.

DO NOT START YOUR WORK unless you know the Risks and Controls relating to the work on this drawing (including SAFE SEQUENCES OF WORK and EQUIPMENT).

Do not issue copies of parts of this drawing without the above Note for Workers (unless you are sure that the Workers can undertake the work safely)

DESCRIPTION	BY/CHK'/APP'	DATE
-------------	--------------	------

www.lda-design.co.uk
info@lda-design.co.uk

PROJECT TITLE
MOUNTAIN HILL NORTH, READING
DISTRICT 11P

DRAWING TITLE
GENERAL ARRANGEMENT PLAN

ISSUED BY

AL@@A1	
PROPOSE OF ISSUE	Construction Approval
STATUS	S4

PROJECT	ORIGIN	ZONE	LEVEL	TYPE	ROLE	CLASS	NUMBER
SHRN-LDA-S2-ZZ-DR-L-100-101							

measurements for indicative purposes only.

DA Design Consulting Ltd. Quality Assured to BS EN ISO 9001 : 2008
Sources: Ordnance Survey

