NOTES:

DIMENSIONS ARE NOT TO BE SCALED FROM THIS DRAWING

ALL DIMENSIONS ARE TO BE CHECKED AGAINST ACTUAL SITE DIMENSIONS BEFORE ANY WORK IS FABRICATED

COPYRIGHT RESERVED

THIS DRAWING IS THE PROPERTY OF BHP HARWOOD ARCHITECTS AND MAY NOT BE COPIED, REPRODUCED LENT OR DISCLOSED WITHOUT THEIR EXPRESS PERMISSION IN WRITING.

REVISIONS

Rev.	Date	Description
A	29.11.22	Updated
B	16.12.22	Plots 86 & 87 rev
C	06.06.23	Updated
D	07.06.23	Updated
E	05.09.23	Updated
F	08.02.24	Updated
G	14.02.24	Updated

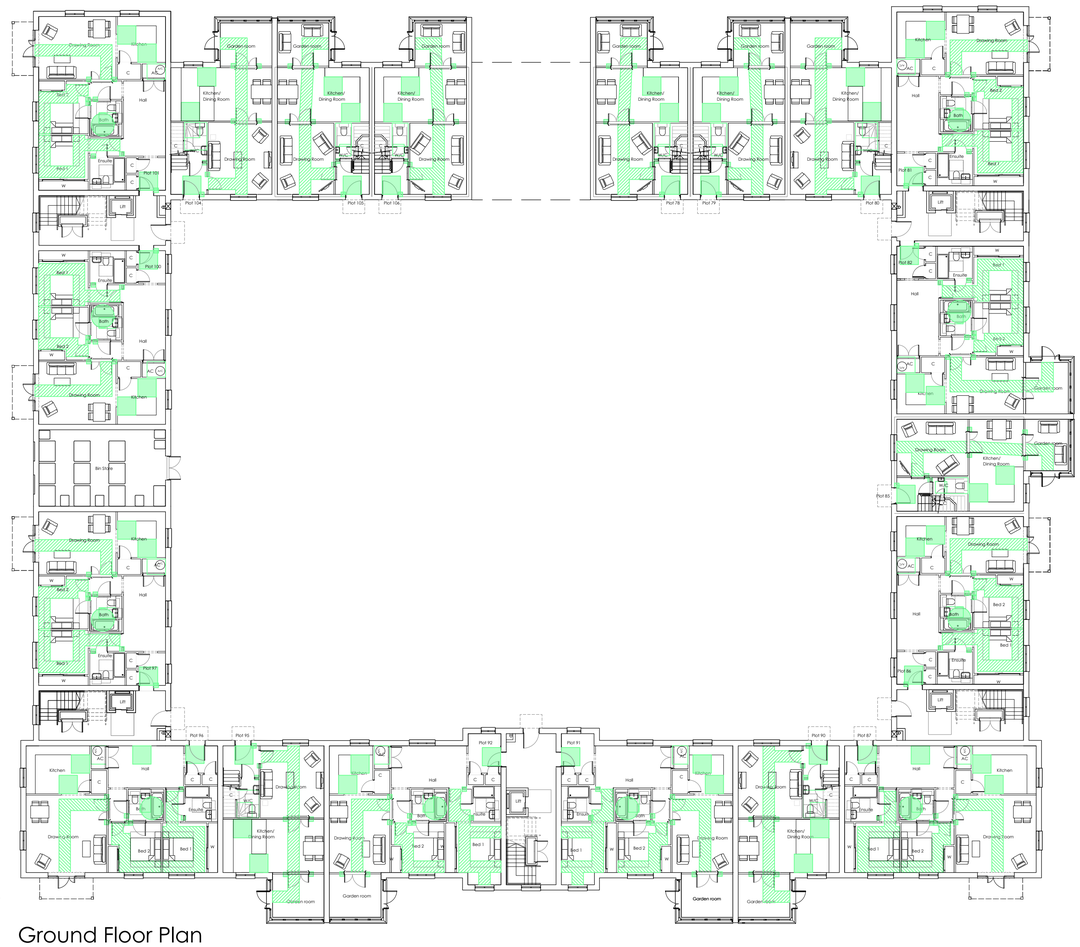

NORTH

Ground Floor Plan

0m 10m 20m

Client:

Beechcroft Developments Ltd

Project Name:

Caversham Park

Drawing Title:

LTE-
Southern Courtyard
Ground Floor Plan

Drawing No: 3251.P.213

Revision: G

Scale: 1:200 @ A1

Date: 18/11/22

Drawn By: CM

Checked:

Status:

PLANNING

BHPH architects

Box House Estate
Bath Road, Box, Bath,
SN13 8AA
T: 01225 959380

Boston House Business Centre
Grove Business Park,
Downsview Road, CR12 9FF
T: 01235 765522

E: info@bhpharchitects.com W: www.bhpharchitects.com