


FTA Design 13/18 Tonne Rigid Vehicle (2016)
Overall Length 10.000m
Overall Width 2.500m
Overall Height 3.400m
Min Body Ground Clearance 3.000m
Lock to Lock Time 11.000m
Lock to Keep Turning Radius

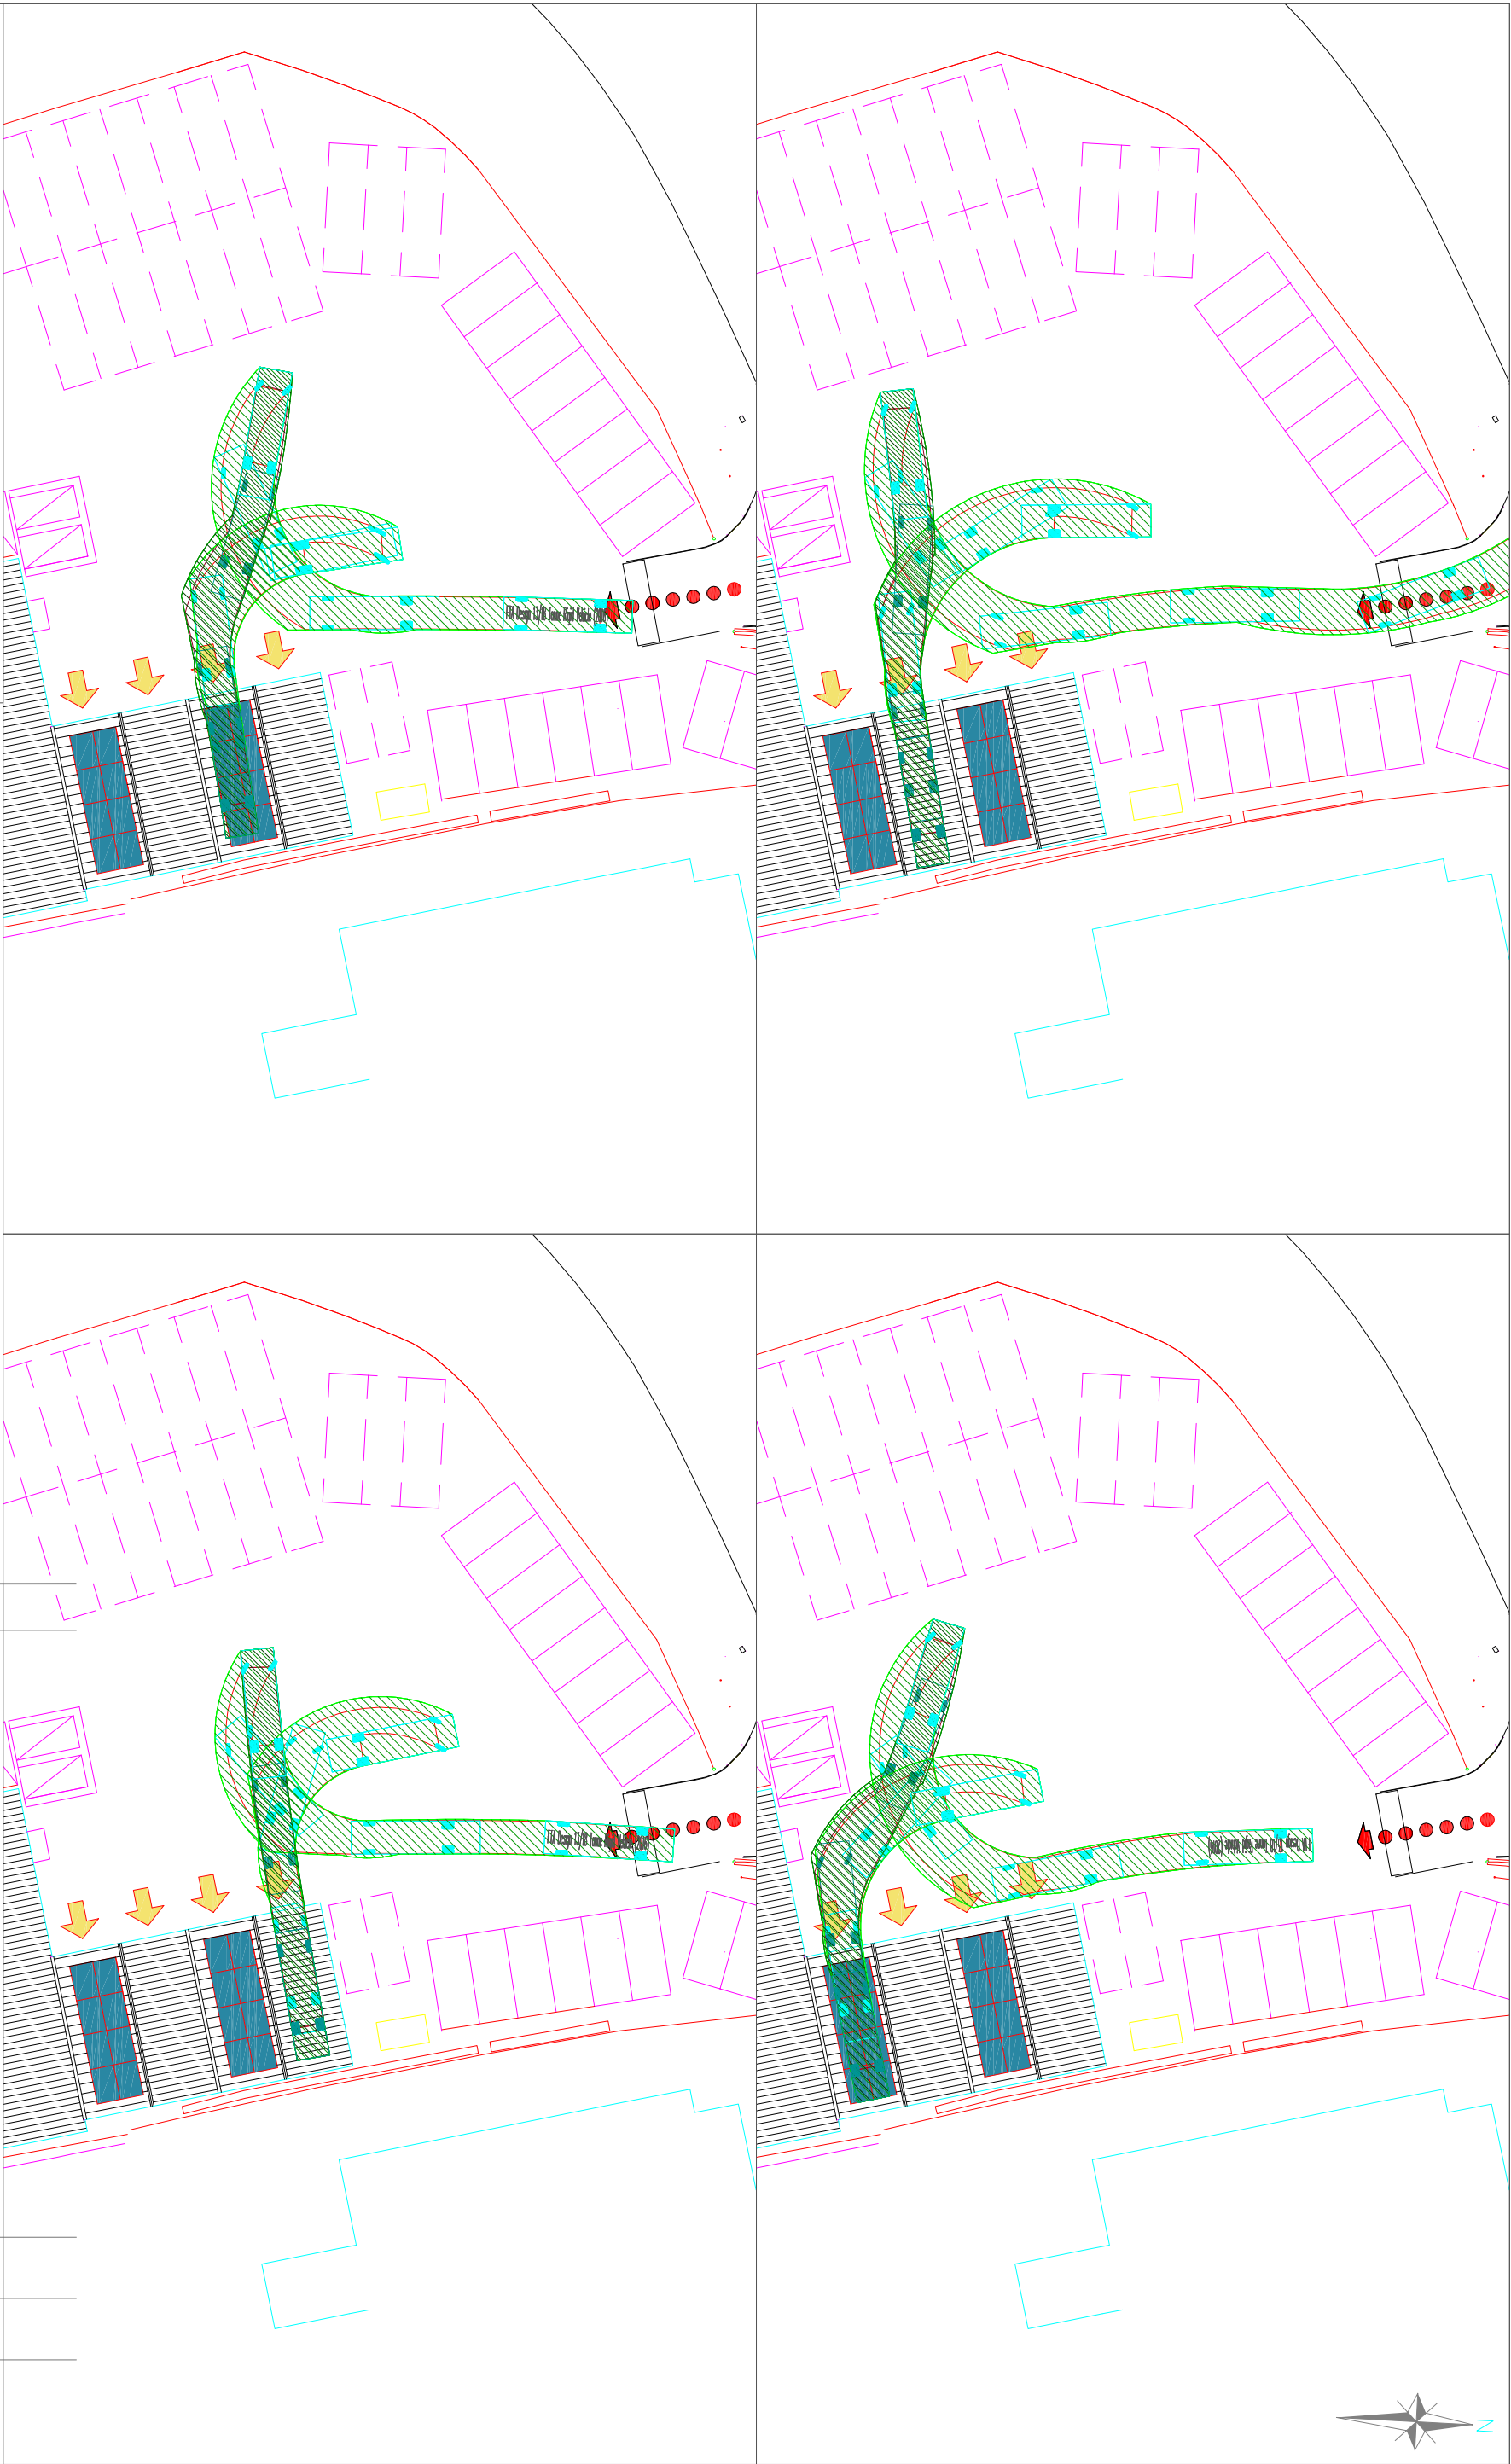

Highway Planning Ltd
59 Barnards Hill
Marlow
Bucks
SL7 2NX
01628 488444

REV		AMENDMENTS		DRAWN	CHKD	DATE
Job Title		40 BENNET ROAD, READING				
Client		CORDWALLIS (READING)				
Drawing Title		FTA DESIGN 10m RIGID HGV TRACKING				
Scale	Date	Designed	Drawn	Drawing No	Rev	
1:500 @ A3	22 MAR 24	DFM	DFM	24.22 - 001		