


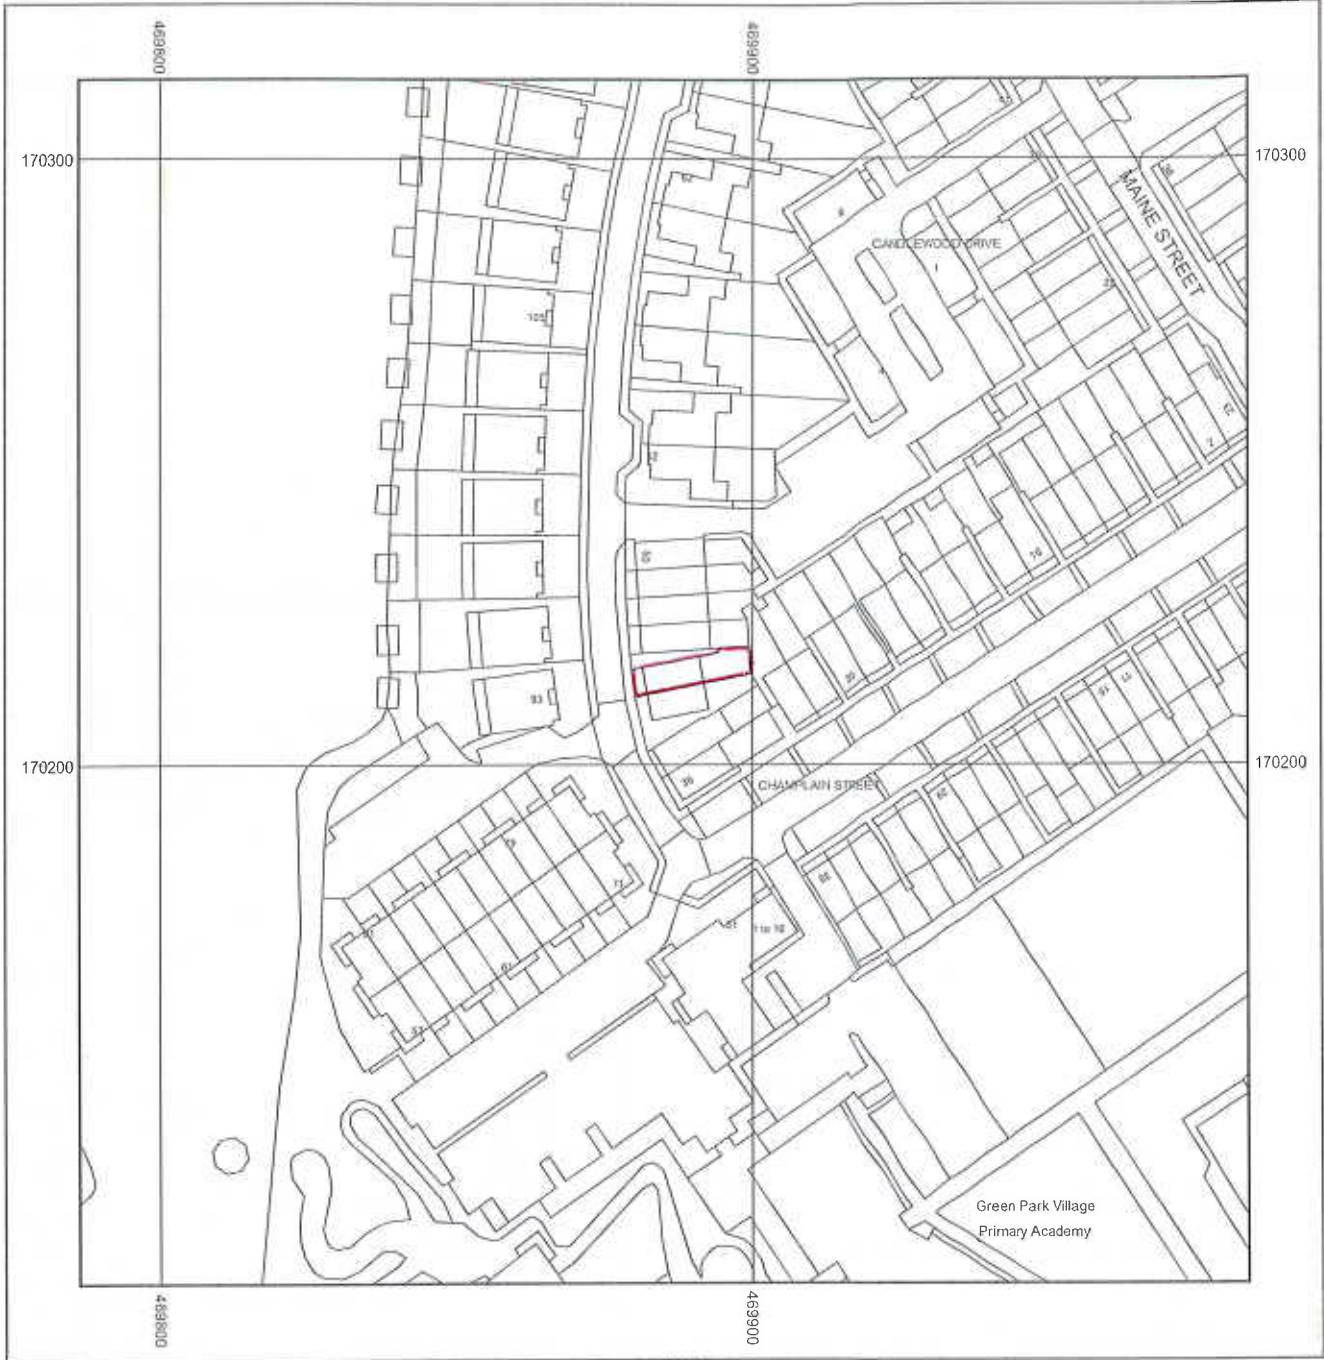

0 5 10 20 30 40 50
Metres


Scale: 1: 1250



Supplied by: National Map Centre
License number: AC0000814278
Produced: 08/05/2024
Serial number: 341367

42 CHAMPLAIN STREET
READING
RG2 6AF

Plot centre co-ordinates: 469886,170214
Download file:
Project name: 90013836 MR
ANDREAS FASSL

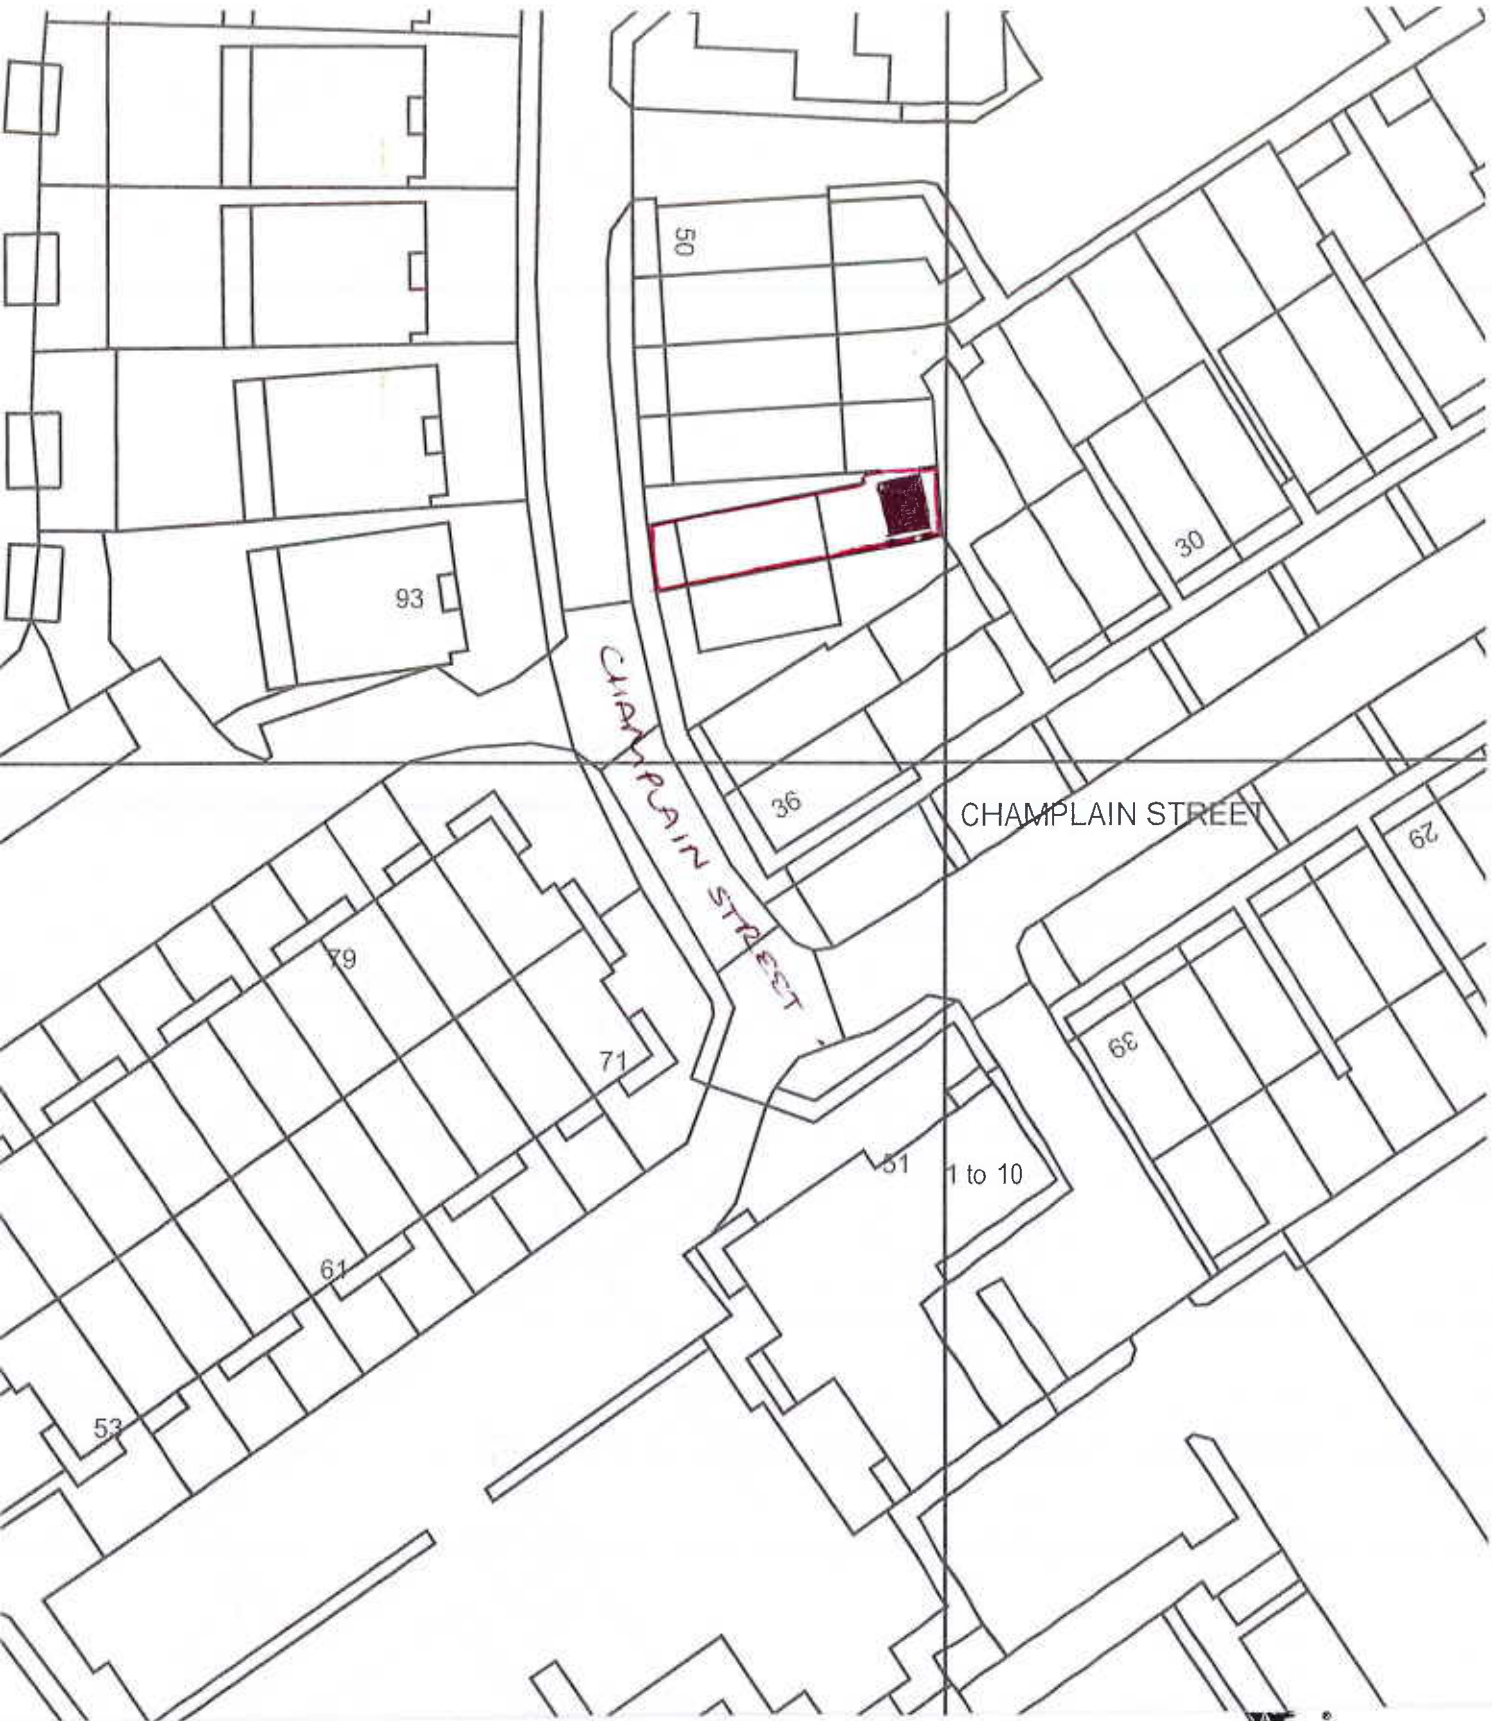

NATIONAL
MAP CENTRE

BLOCK PLAN



Os Licence number 100046950

Our Reference 90013836

SCALE 1:500

METRES

30

Site Address

42 CHAMPLAIN STREET
READING
BERKSHIRE
RG2 6AF.