



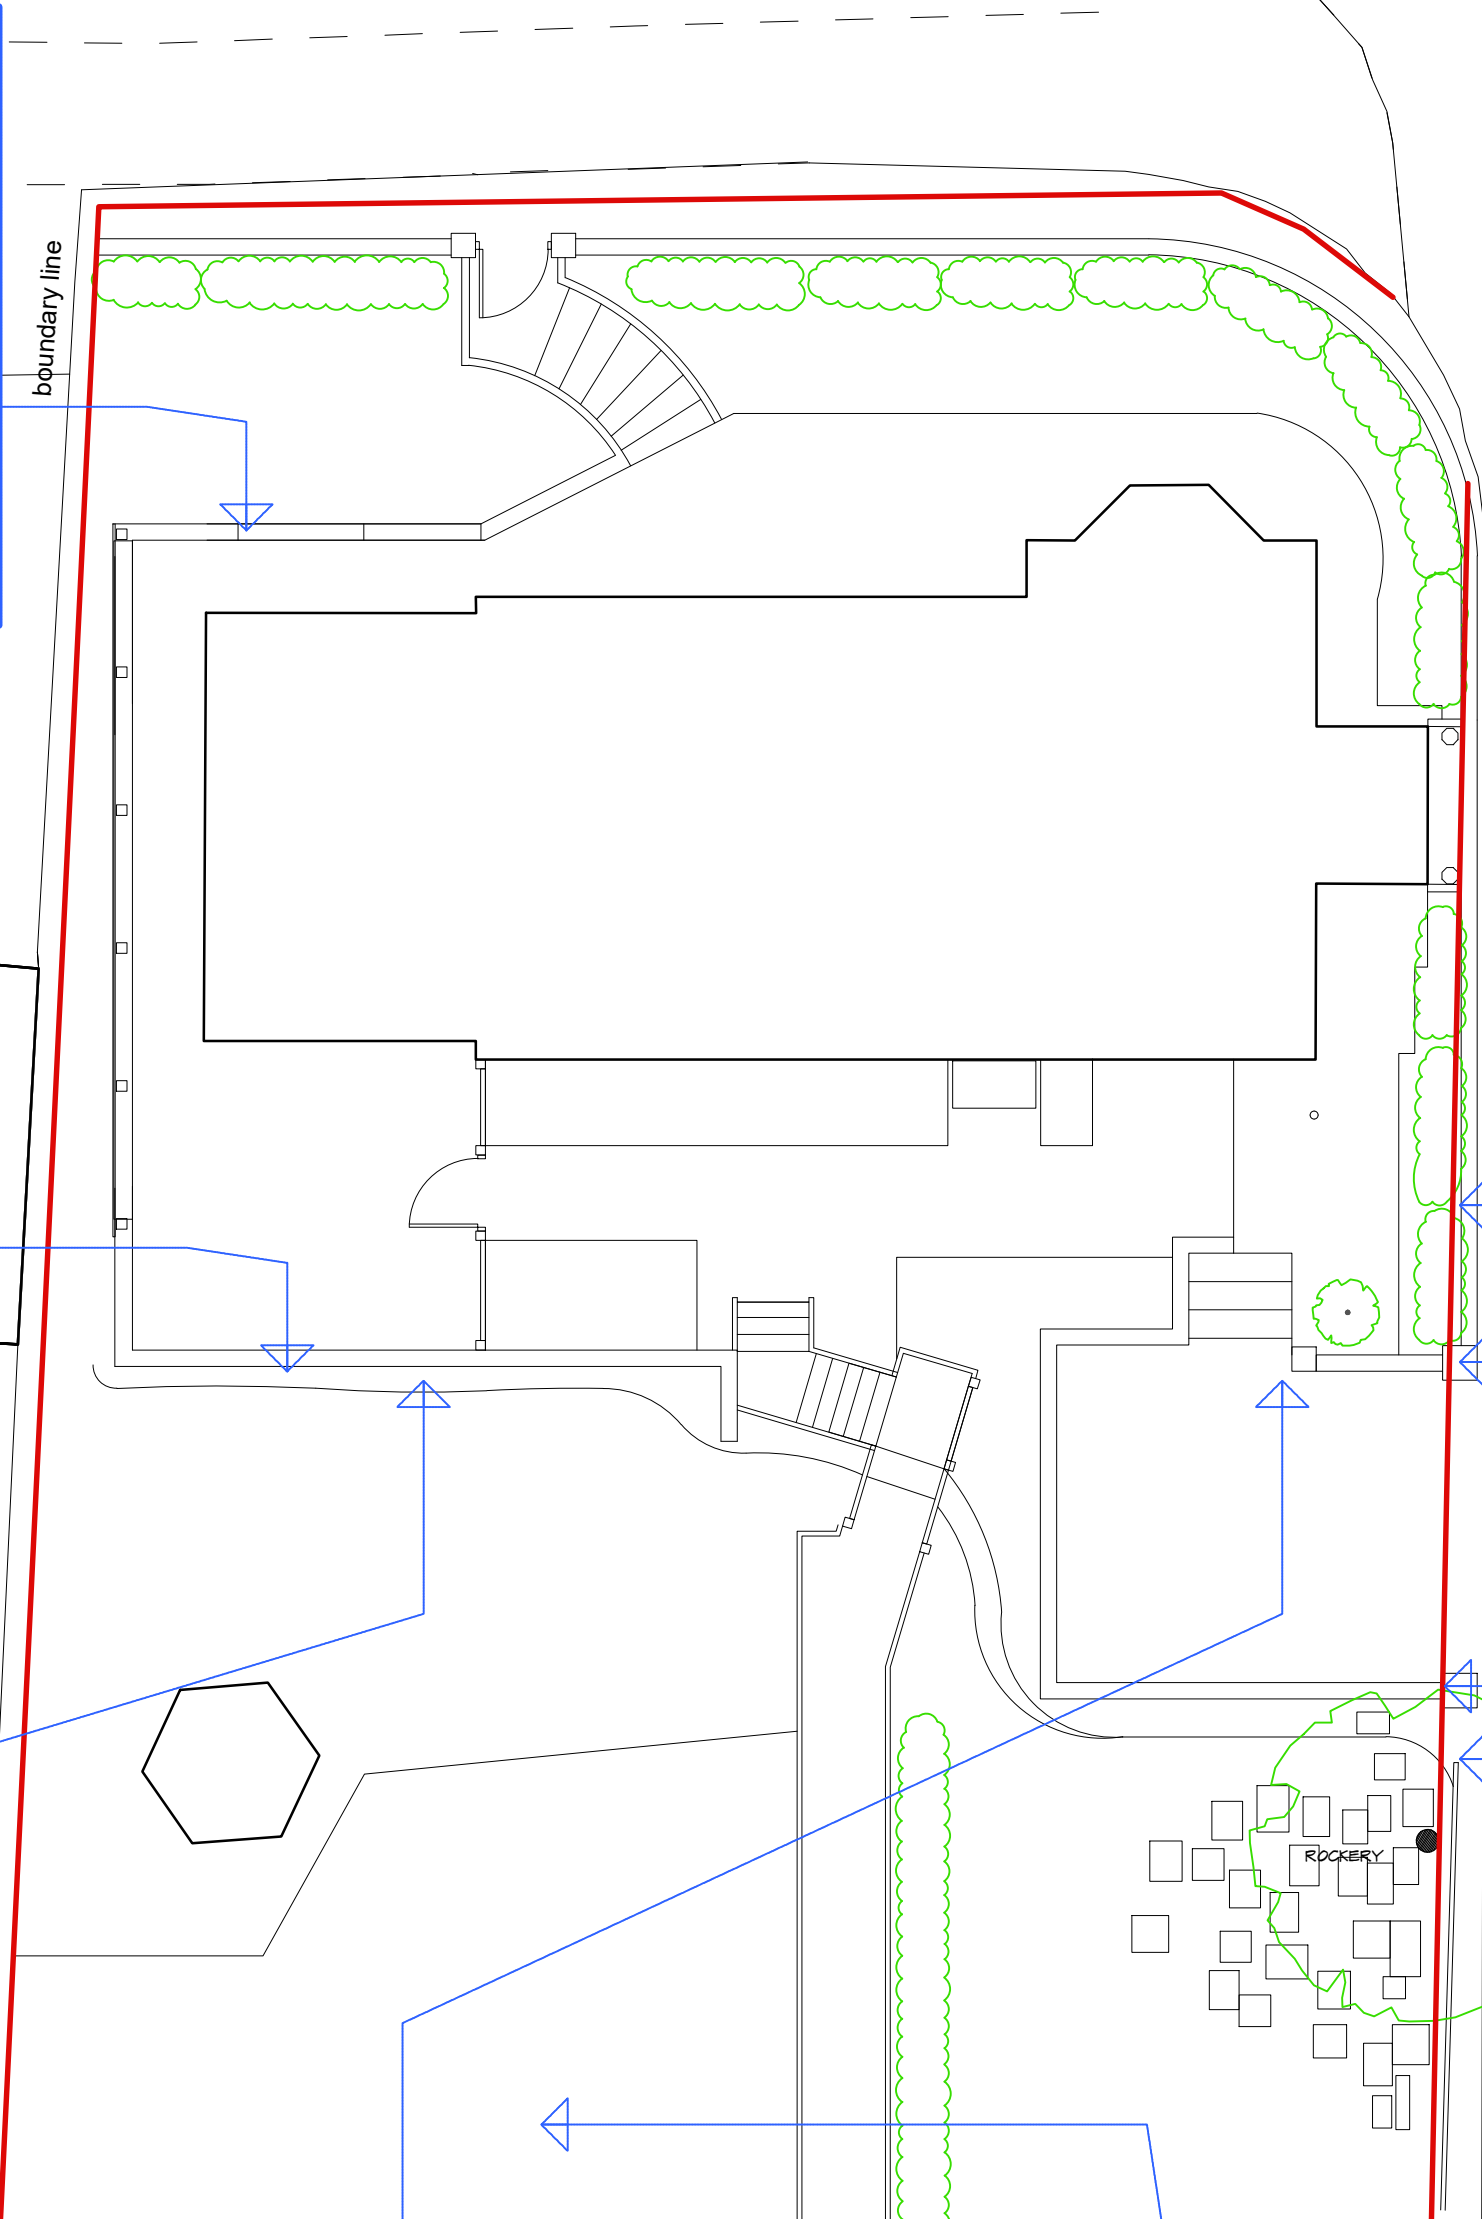

1:100 scale Bar
This Drawing has been produced for printing onto A2 size paper.
If printing on A3 please use the scale below for reference.

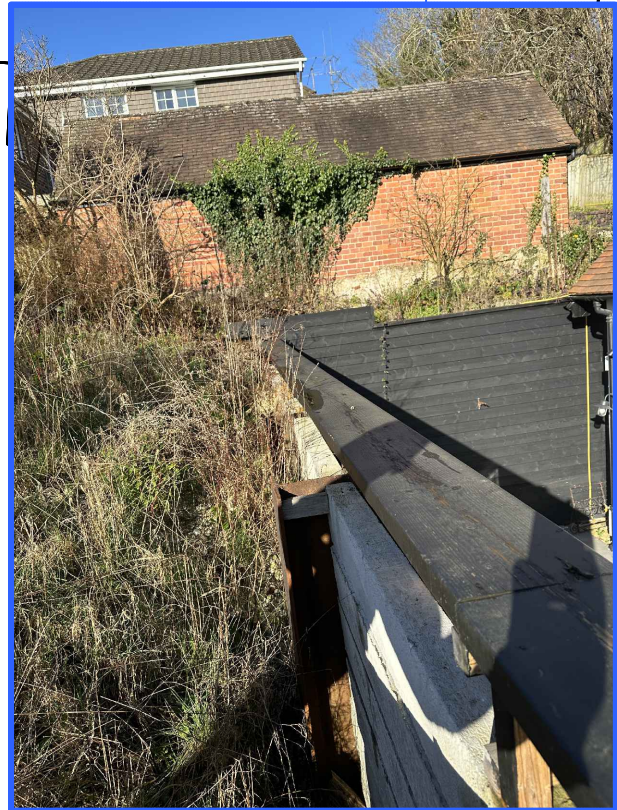

REV	COMMENTS	DATE
-----	----------	------



SHAUN TANNER
ARCHITECTURE & PLANNING
www.stlarchitecture.co.uk studio@stlarchitecture.co.uk 0118 989 0808

CLIENT Mr & Mrs M. Taylor
PROJECT Warren Lodge, 1 St Peter's Hill,
Caversham, Reading, RG4 7\AX
DRAWING EXISTING SITE CONTEXT PLAN

STATUS survey **DATE** Feb 2024
SCALE 1:100 @ A2 **DRAWN** DN **CHECKED** NO **3927/103** **REV**

THIS DRAWING MUST NOT BE SCALED UNLESS ISSUED FOR PLANNING PURPOSES. ALL DIMENSIONS ARE TO BE VERIFIED PRIOR TO SETTING OUT, COMMENCING WORK, OR PRODUCTION OF FABRICATION DRAWINGS. REPORT ANY DISCREPANCIES TO THE SUPERVISING OFFICER IMMEDIATELY. ©