



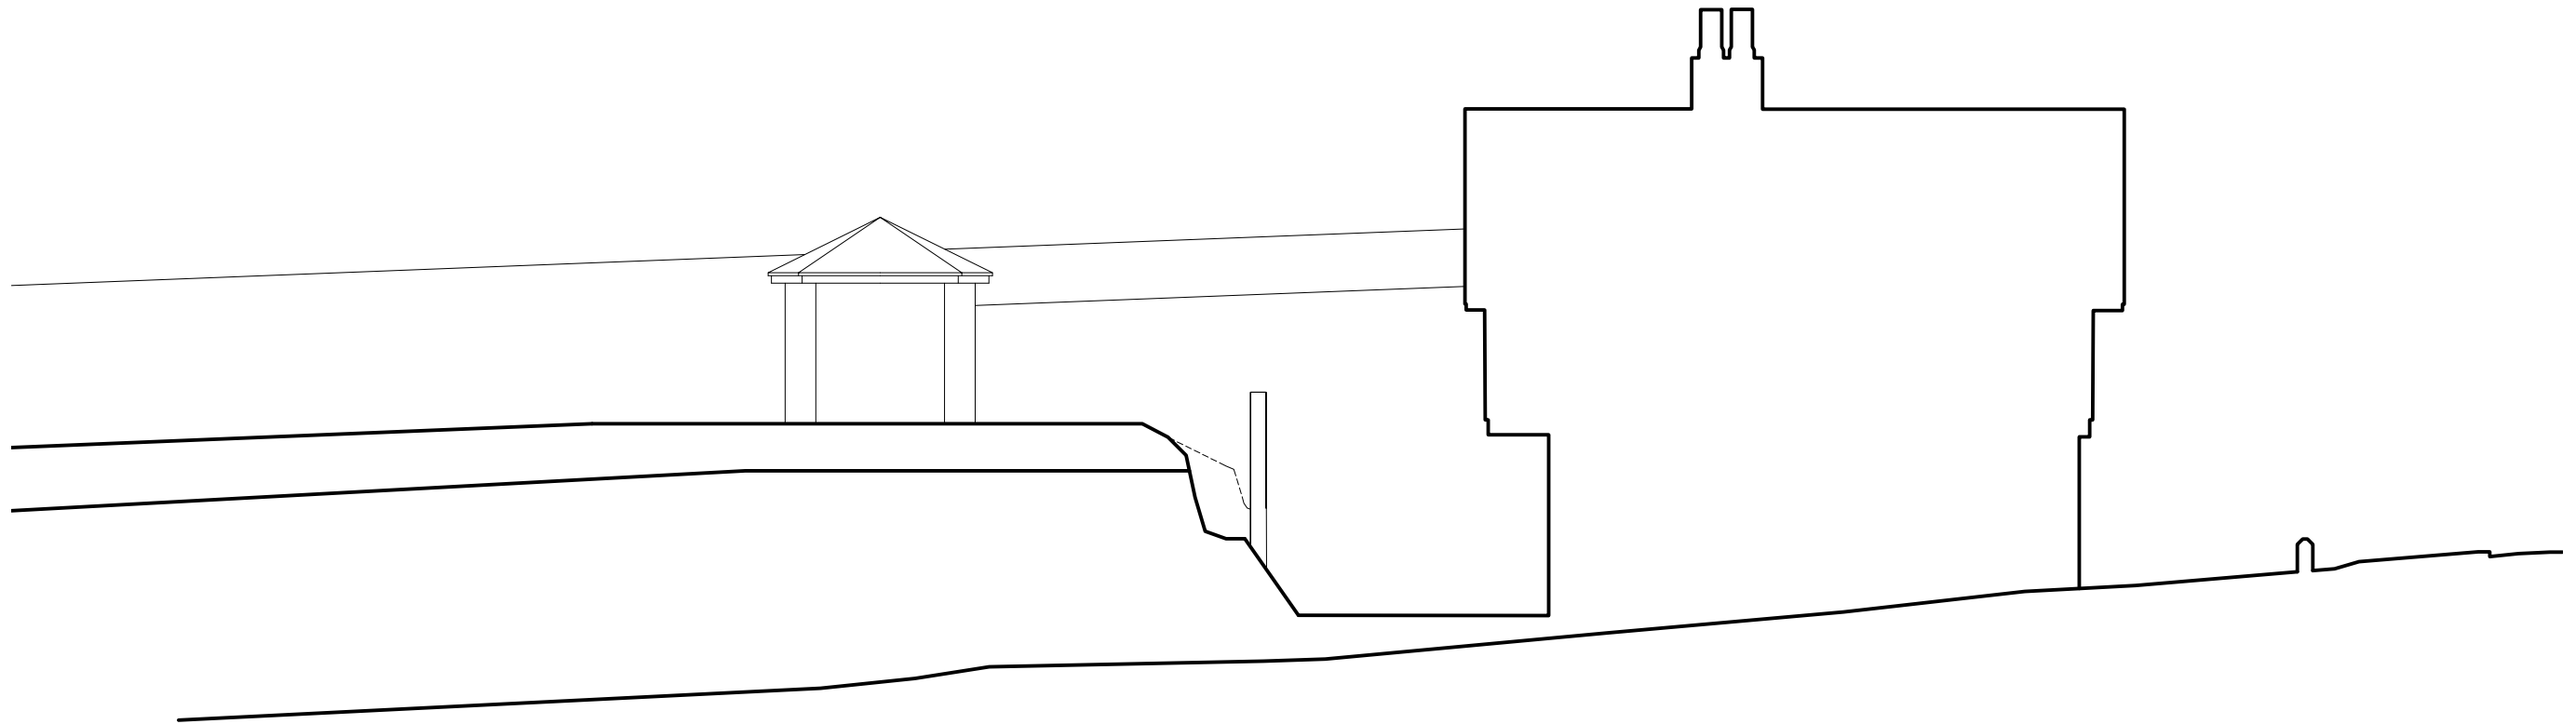

EXISTING EAST STREET SECTION

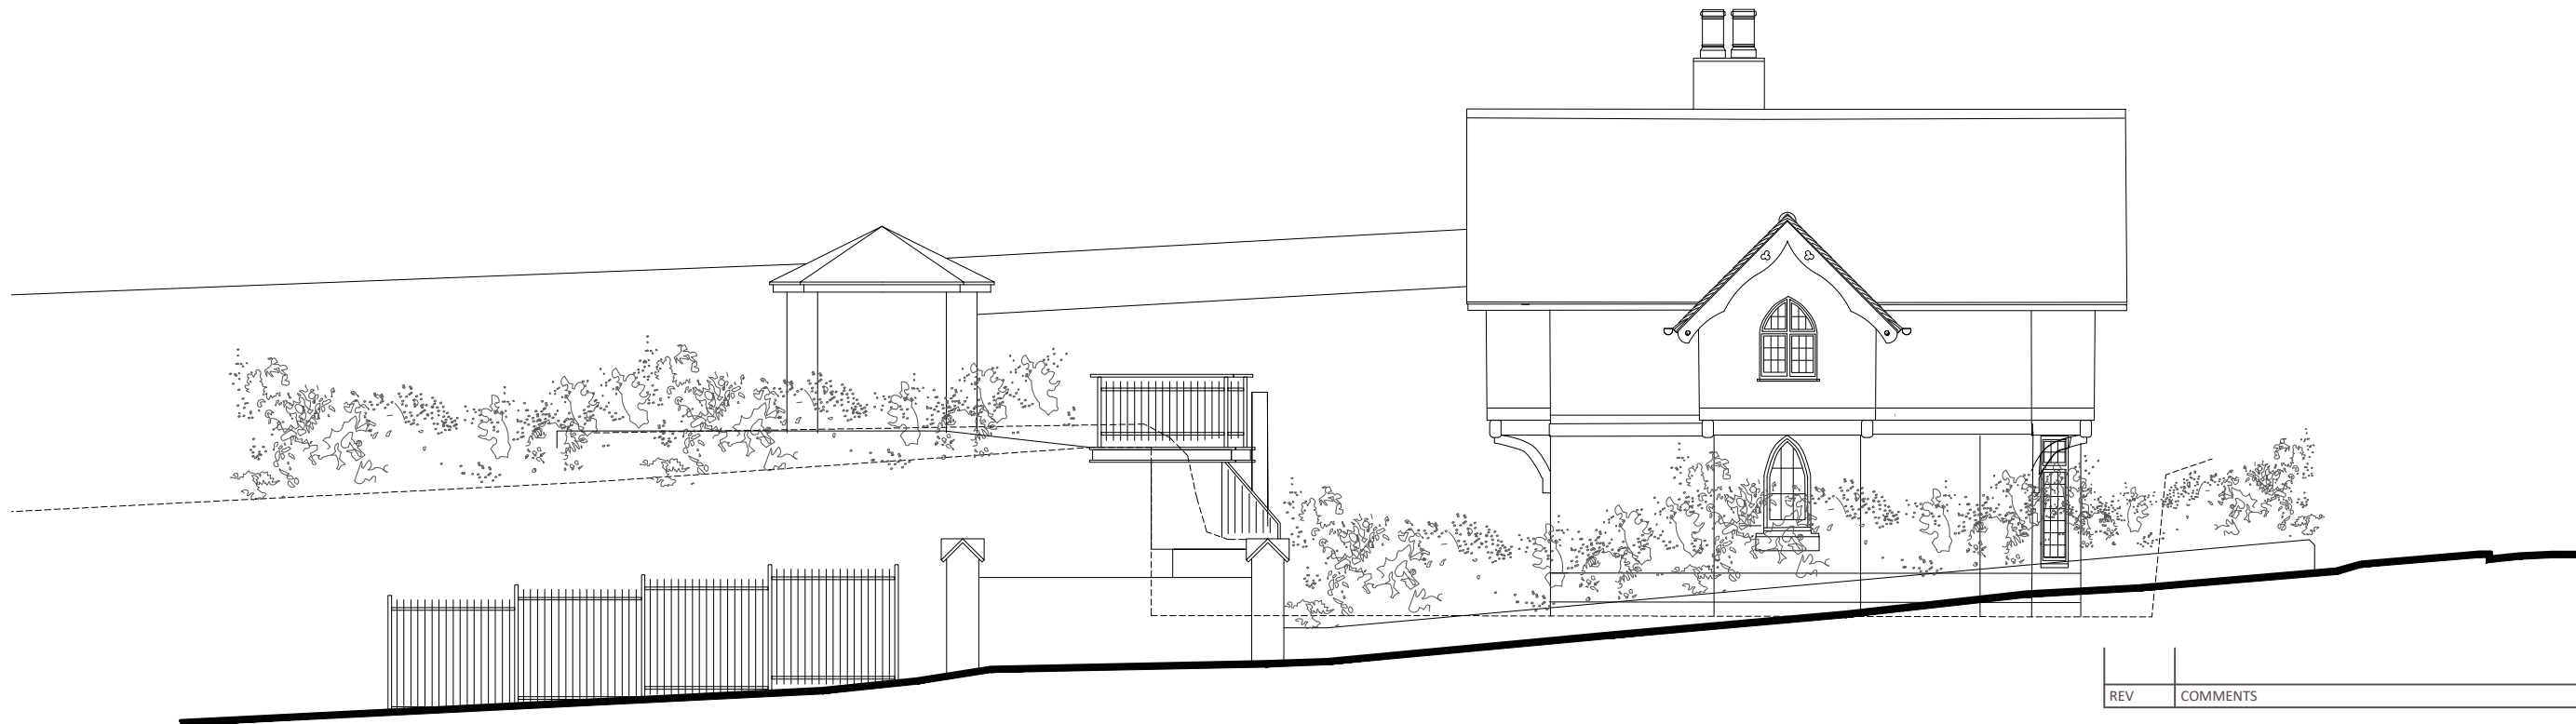

EXISTING EAST STREET ELEVATION

REV	COMMENTS	DATE




SHAUN•TANNER
ARCHITECTURE & PLANNING

www.stlarchitecture.co.uk studio@stlarchitecture.co.uk 0118 989 0808

CLIENT Mr & Mrs M. Taylor
PROJECT Warren Lodge, 1 St Peter's Hill,
Caversham, Reading, RG4 7\AX
DRAWING EXISTING STREET ELEVATION

STATUS planning **DATE** Feb 2024
SCALE 1:100@ A3 **DRAWN** DN **CHECKED** **NO** 3927/102 **REV**

1:100 scale Bar
This Drawing has been produced for printing onto A3 size paper,

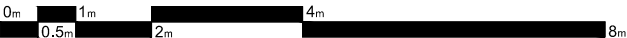

THIS DRAWING MUST NOT BE SCALED UNLESS ISSUED FOR PLANNING PURPOSES. ALL DIMENSIONS ARE TO BE VERIFIED PRIOR TO SETTING OUT, COMMENCING WORK, OR PRODUCTION OF FABRICATION DRAWINGS. REPORT ANY DISCREPANCIES TO THE SUPERVISING OFFICER IMMEDIATELY. ©