


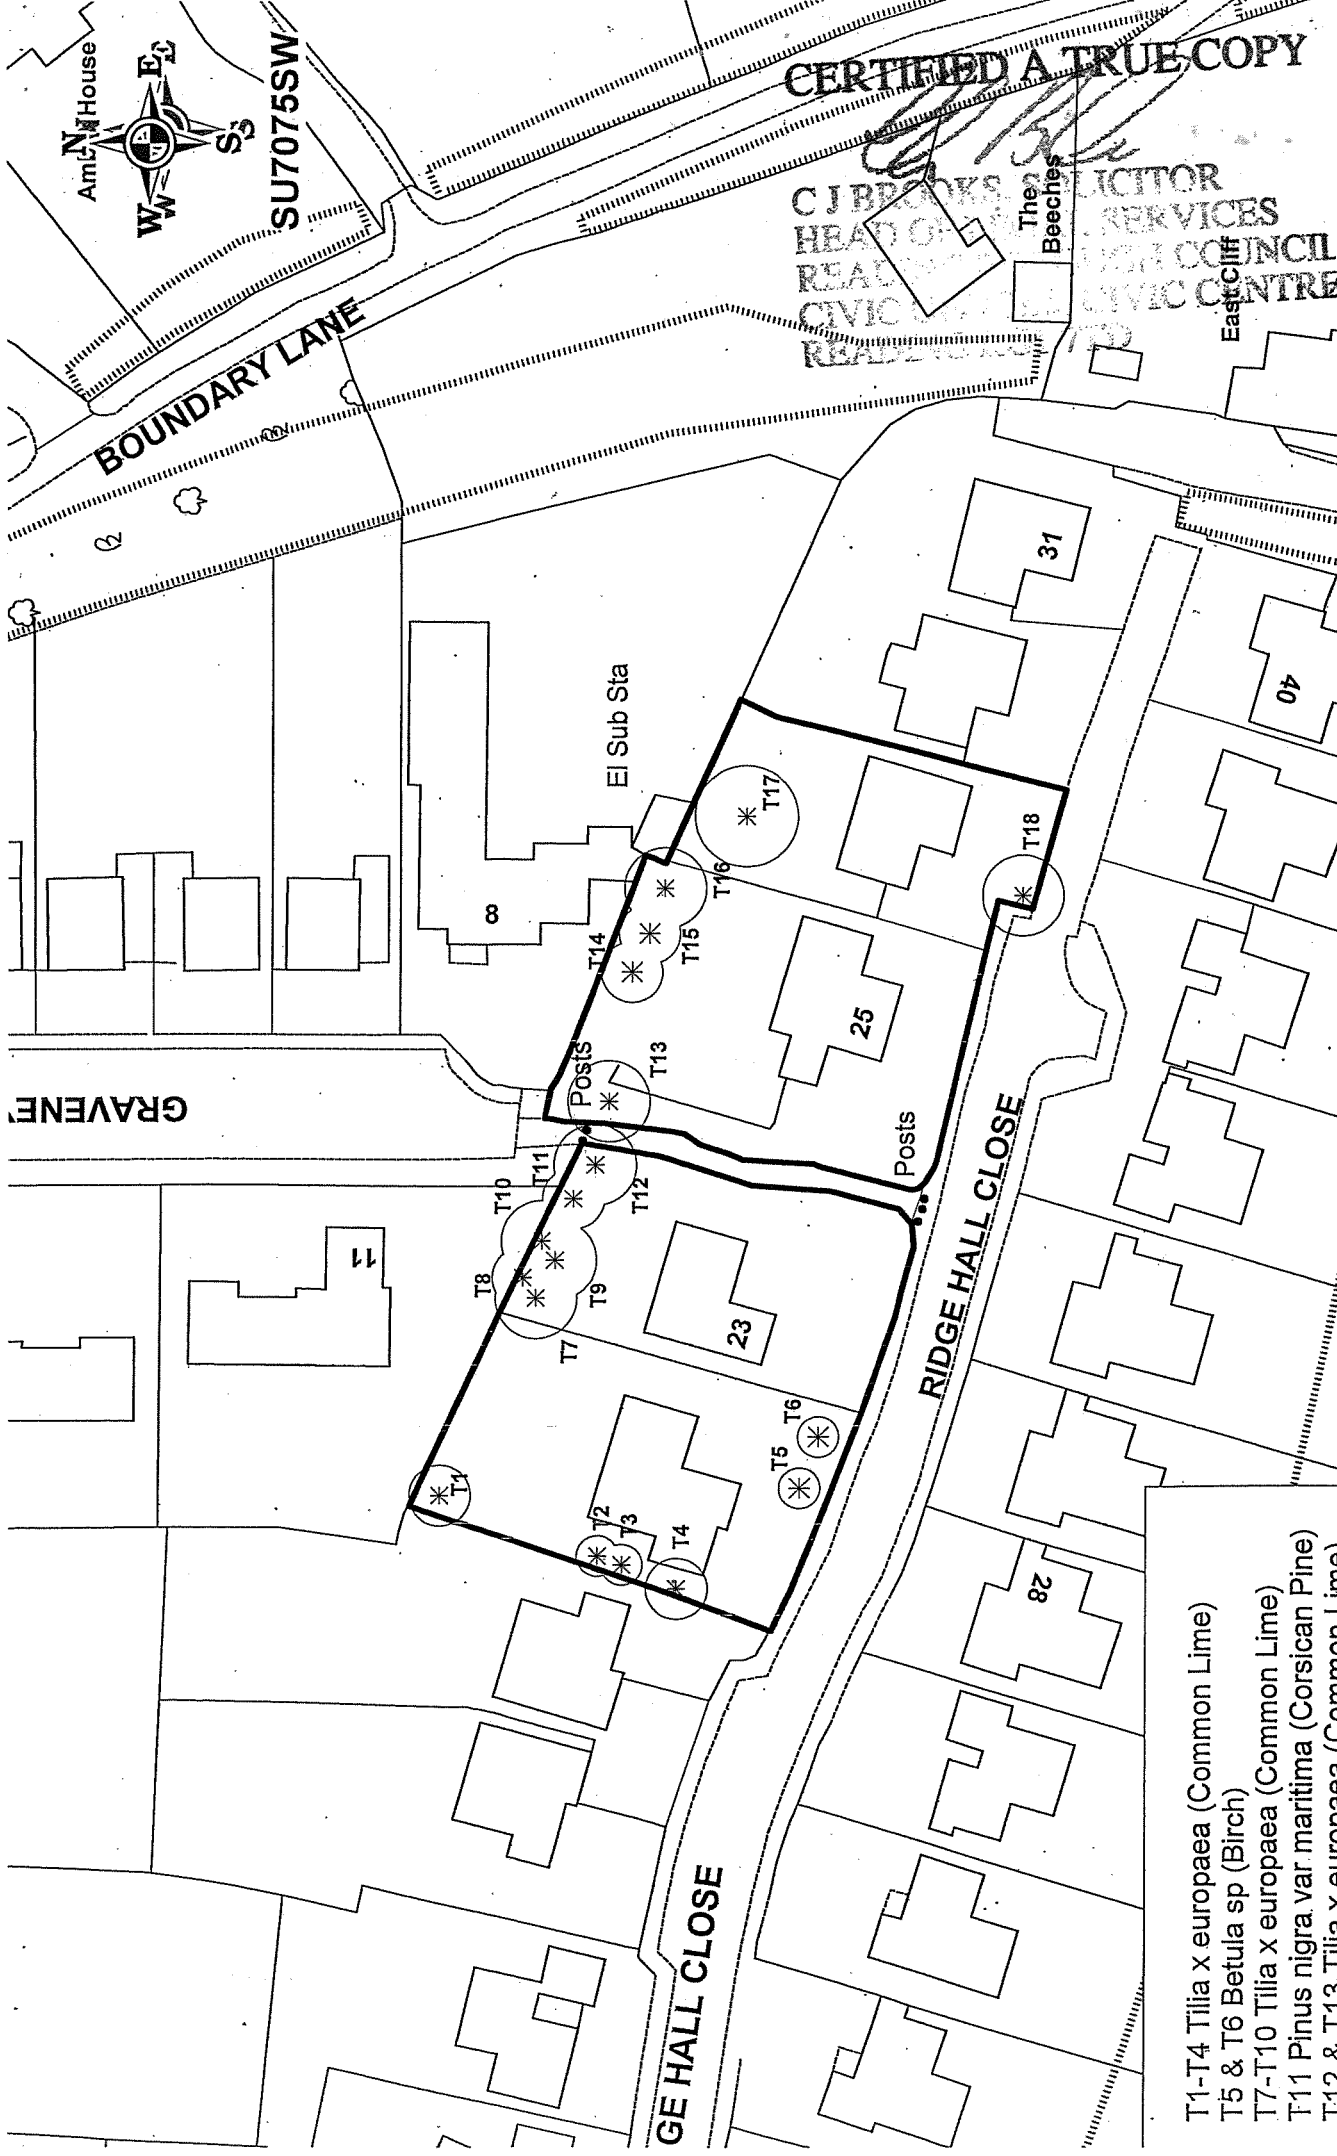

- T1-T4 Tilia x europaea (Common Lime)
- T5 & T6 Betula sp (Birch)
- T7-T10 Tilia x europaea (Common Lime)
- T11 Pinus nigra var maritima (Corsican Pine)
- T12 & T13 Tilia x europaea (Common Lime)
- T14 & T15 Betula pendula (Silver Birch)
- T16 & T17 Tilia x europaea (Common Lime)
- T18 Pinus nigra var maritima (Corsican Pine)

TITLE TREE PRESERVATION ORDER: 21-27 (ODDS) RIDGE HALL CLOSE, READING

DRG NO	EZ705	DATE	DEC 2008
DRAWN BY	KR	SCALE	1:750

© Crown Copyright. All Rights Reserved. Reading Borough Council. Account No 100019672 2008



Reading
BOROUGH COUNCIL
PLANNING SUPPORT TEAM