



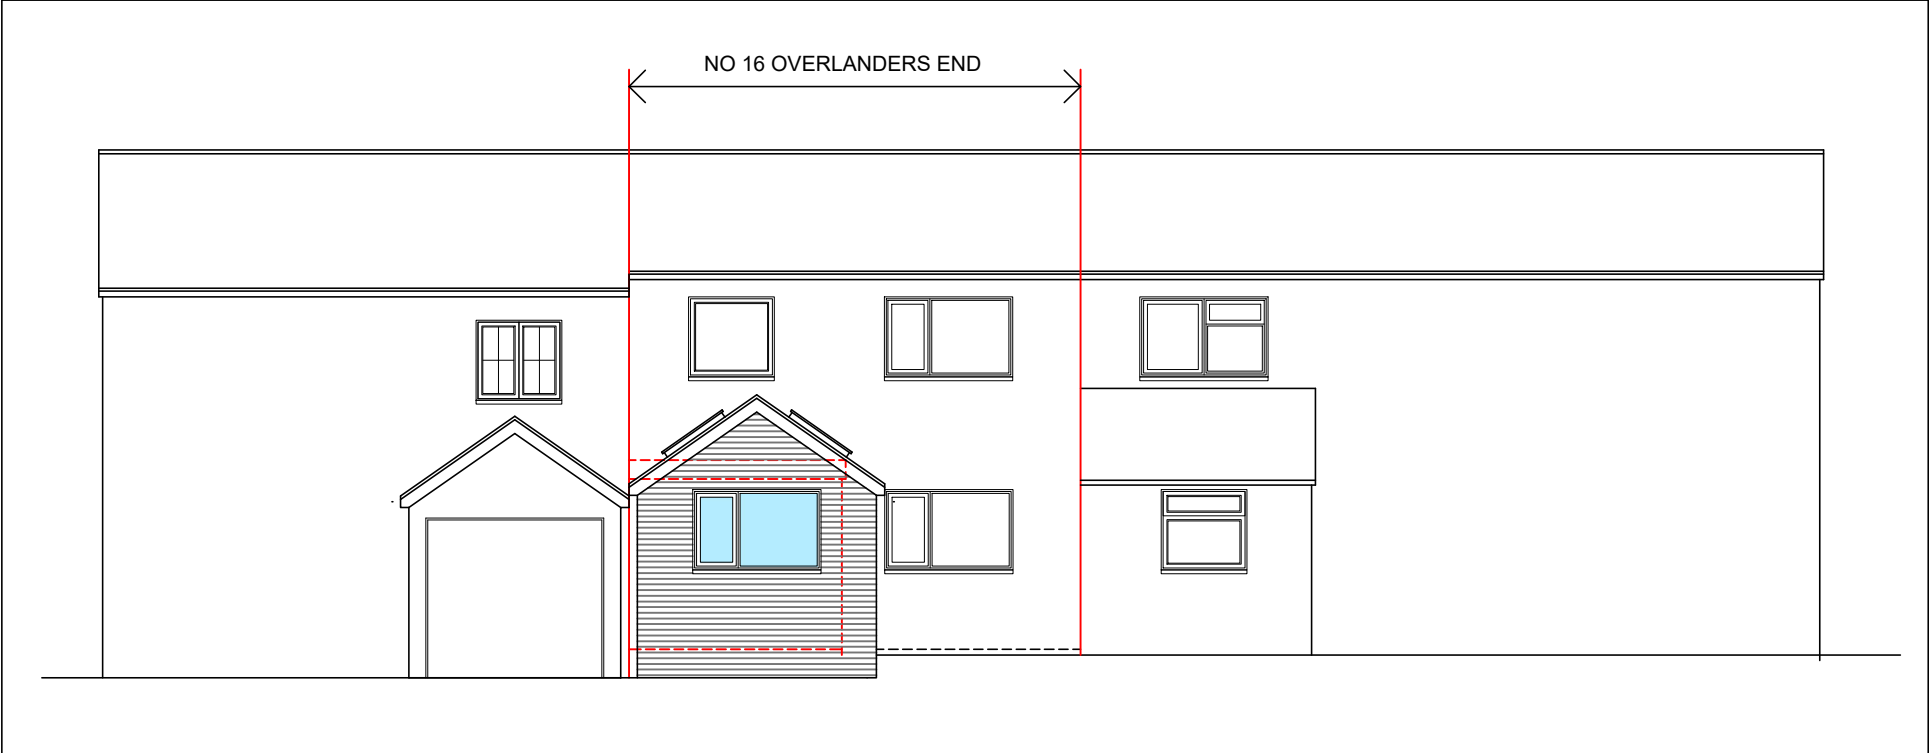

FRONT ELEVATION

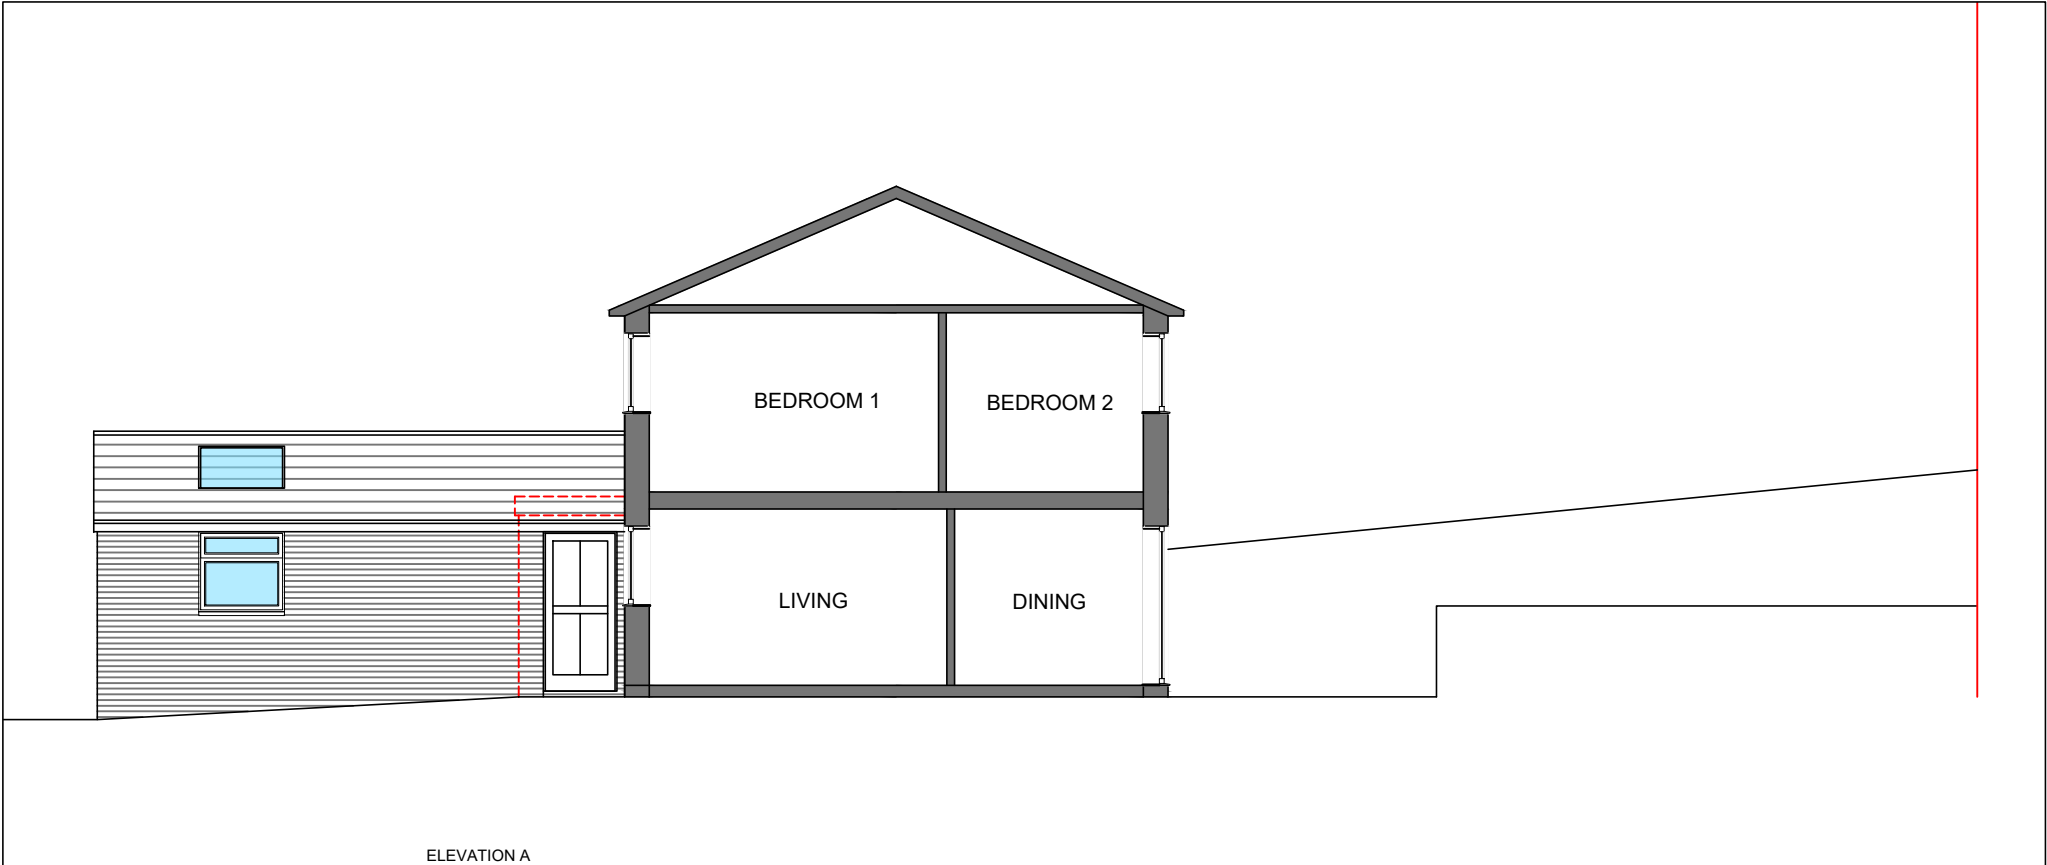

ELEVATION A



General Notes

KEY

EXISTING WALLS

SOFT LANDSCAPE

HARD LANDSCAPE / PATIO

SLOPPING ROOF

FLAT ROOF

PROPOSED WALLS

TO BE REMOVED

PROPOSED GLAZING

No.	Revision/Issue	Date

Firm Name and Address

PROPOSED FRONT AND
LHS ELEVATIONS

Project Name and Address

Balavignesh Selvakumar
16 Overlanders End
Tilehurst

Project	O-16	Sheet
Date	15.03.2024	PL- 15
Scale	1:100 @ A3	