




Existing 3D Illustration - Front

3D Illustration | Scale NTS




Existing 3D Illustration - Rear

3D Illustration | Scale NTS

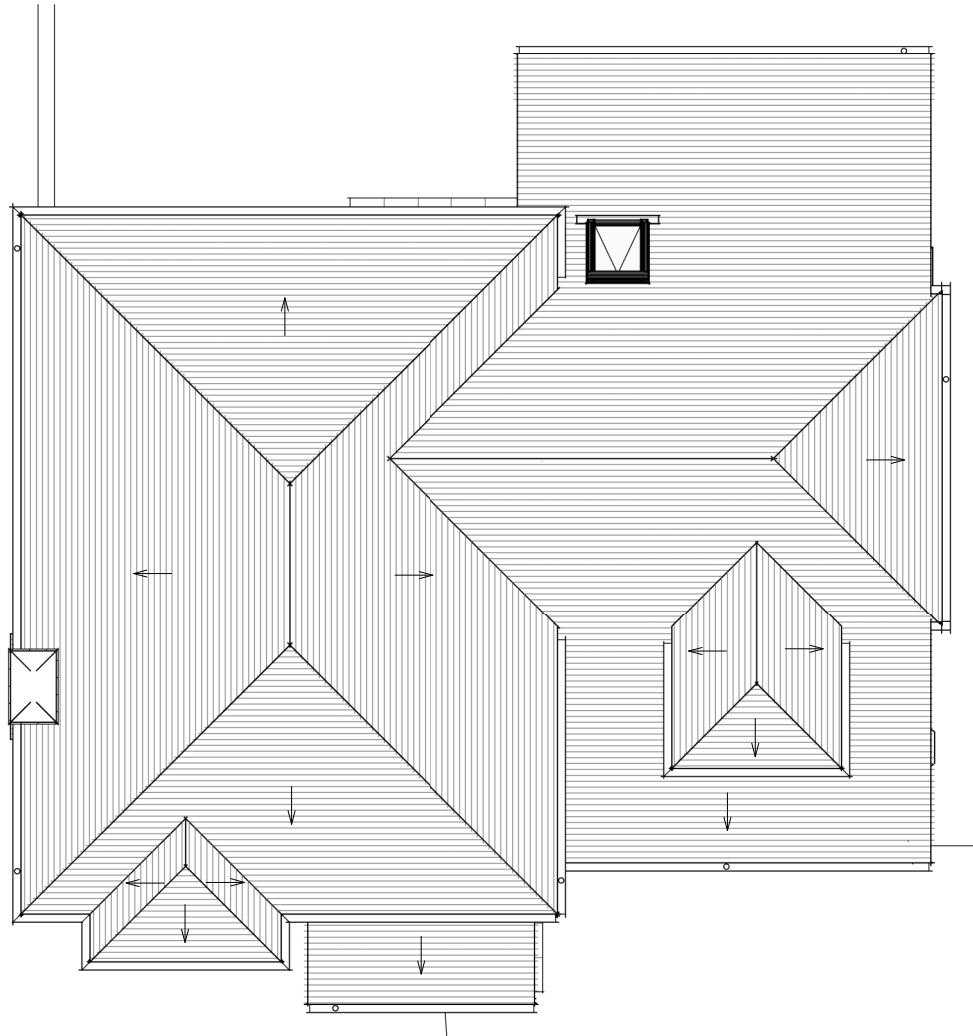

Existing Roof Level Plan

General Arrangement | RF-RDG | Scale 1 : 100

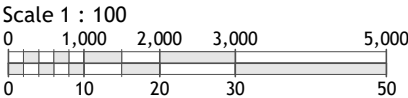

Sheet Notes

- the drawing is copyright protected and may not be used, reproduced or relied upon by any third party except as explicitly agreed by MAPL
- all dimensions are in millimetres unless noted otherwise
- all measurements must be obtained from stated dimensions only and checked before ordering any materials. Measurements must not be scaled off the drawing except for Local Authority Planning application purposes
- all drawings must be read in conjunction with all other project drawings and any discrepancies reported immediately for clarification
- full schedules, specification notes and legends are located on drawings numbered '900' to '999' (900 series)

0 | 28.02.2024 | JMR | Planning issue

Rev	Date	By	Description
-----	------	----	-------------



Client

Mr. & Mrs. Collins

Project Address

24 Balmore Park, Caversham,
Reading, Berkshire. RG4 8PU

Project Description

Partial Garage Conversion &
Rear Dormer Extension

Sheet Title

Plans - Roof Level - Existing GA

Sheet Ref.	MAP-C4878-141	Rev.	0
------------	---------------	------	---

Project Ref.	C4878	Date	28.02.2024
--------------	-------	------	------------

Drawn by	JMR	Checked by	JMR
----------	-----	------------	-----

Scale	1 : 100	Sheet Size	A3
-------	---------	------------	----