



Block Plan
(Scale 1:200)

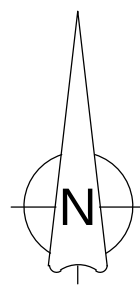

Site Location Plan
(Scale 1:1250)

PLEASE NOTE THAT THE CURRENT OS-MAP AVAILABLE FOR THE LOCATION PLAN MAY NOT BE COMPLETELY ACCURATE OR UP TO DATE. PLEASE CONSULT THE PLANNING HISTORY FOR THE AREA FOR MORE UP TO DATE DEVELOPMENT.

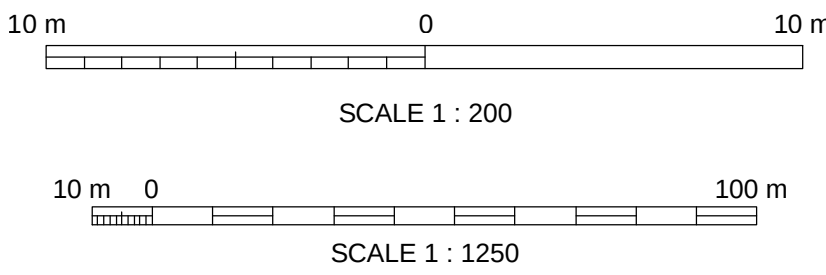

REV	DATE	DRN	CHKD	APPD	DESCRIPTION
B	13.05.24	JA	DA	JA	ISSUED WITH OUTLINE UPDATED
A	10.04.24	JA	DA	JA	ISSUED FOR PLANNING APPROVAL

DRAWING STATUS

For Approval



E: info@bluebirdengineering.co.uk
T: 0118 9583 551
A: 46LondonStreet,Reading,RG1 4SQ

CLIENT ECO MARKET LTD

PROJECT 117-119 Oxford Road
Reading

TITLE Block Plan
Site Location Plan

DRAWN JA	DATE Feb 24	SCALE As Shown @ A1
-------------	----------------	------------------------

DRG NO A-1000	REV B
------------------	----------

© BLUEBIRD ENGINEERING LTD 2022