


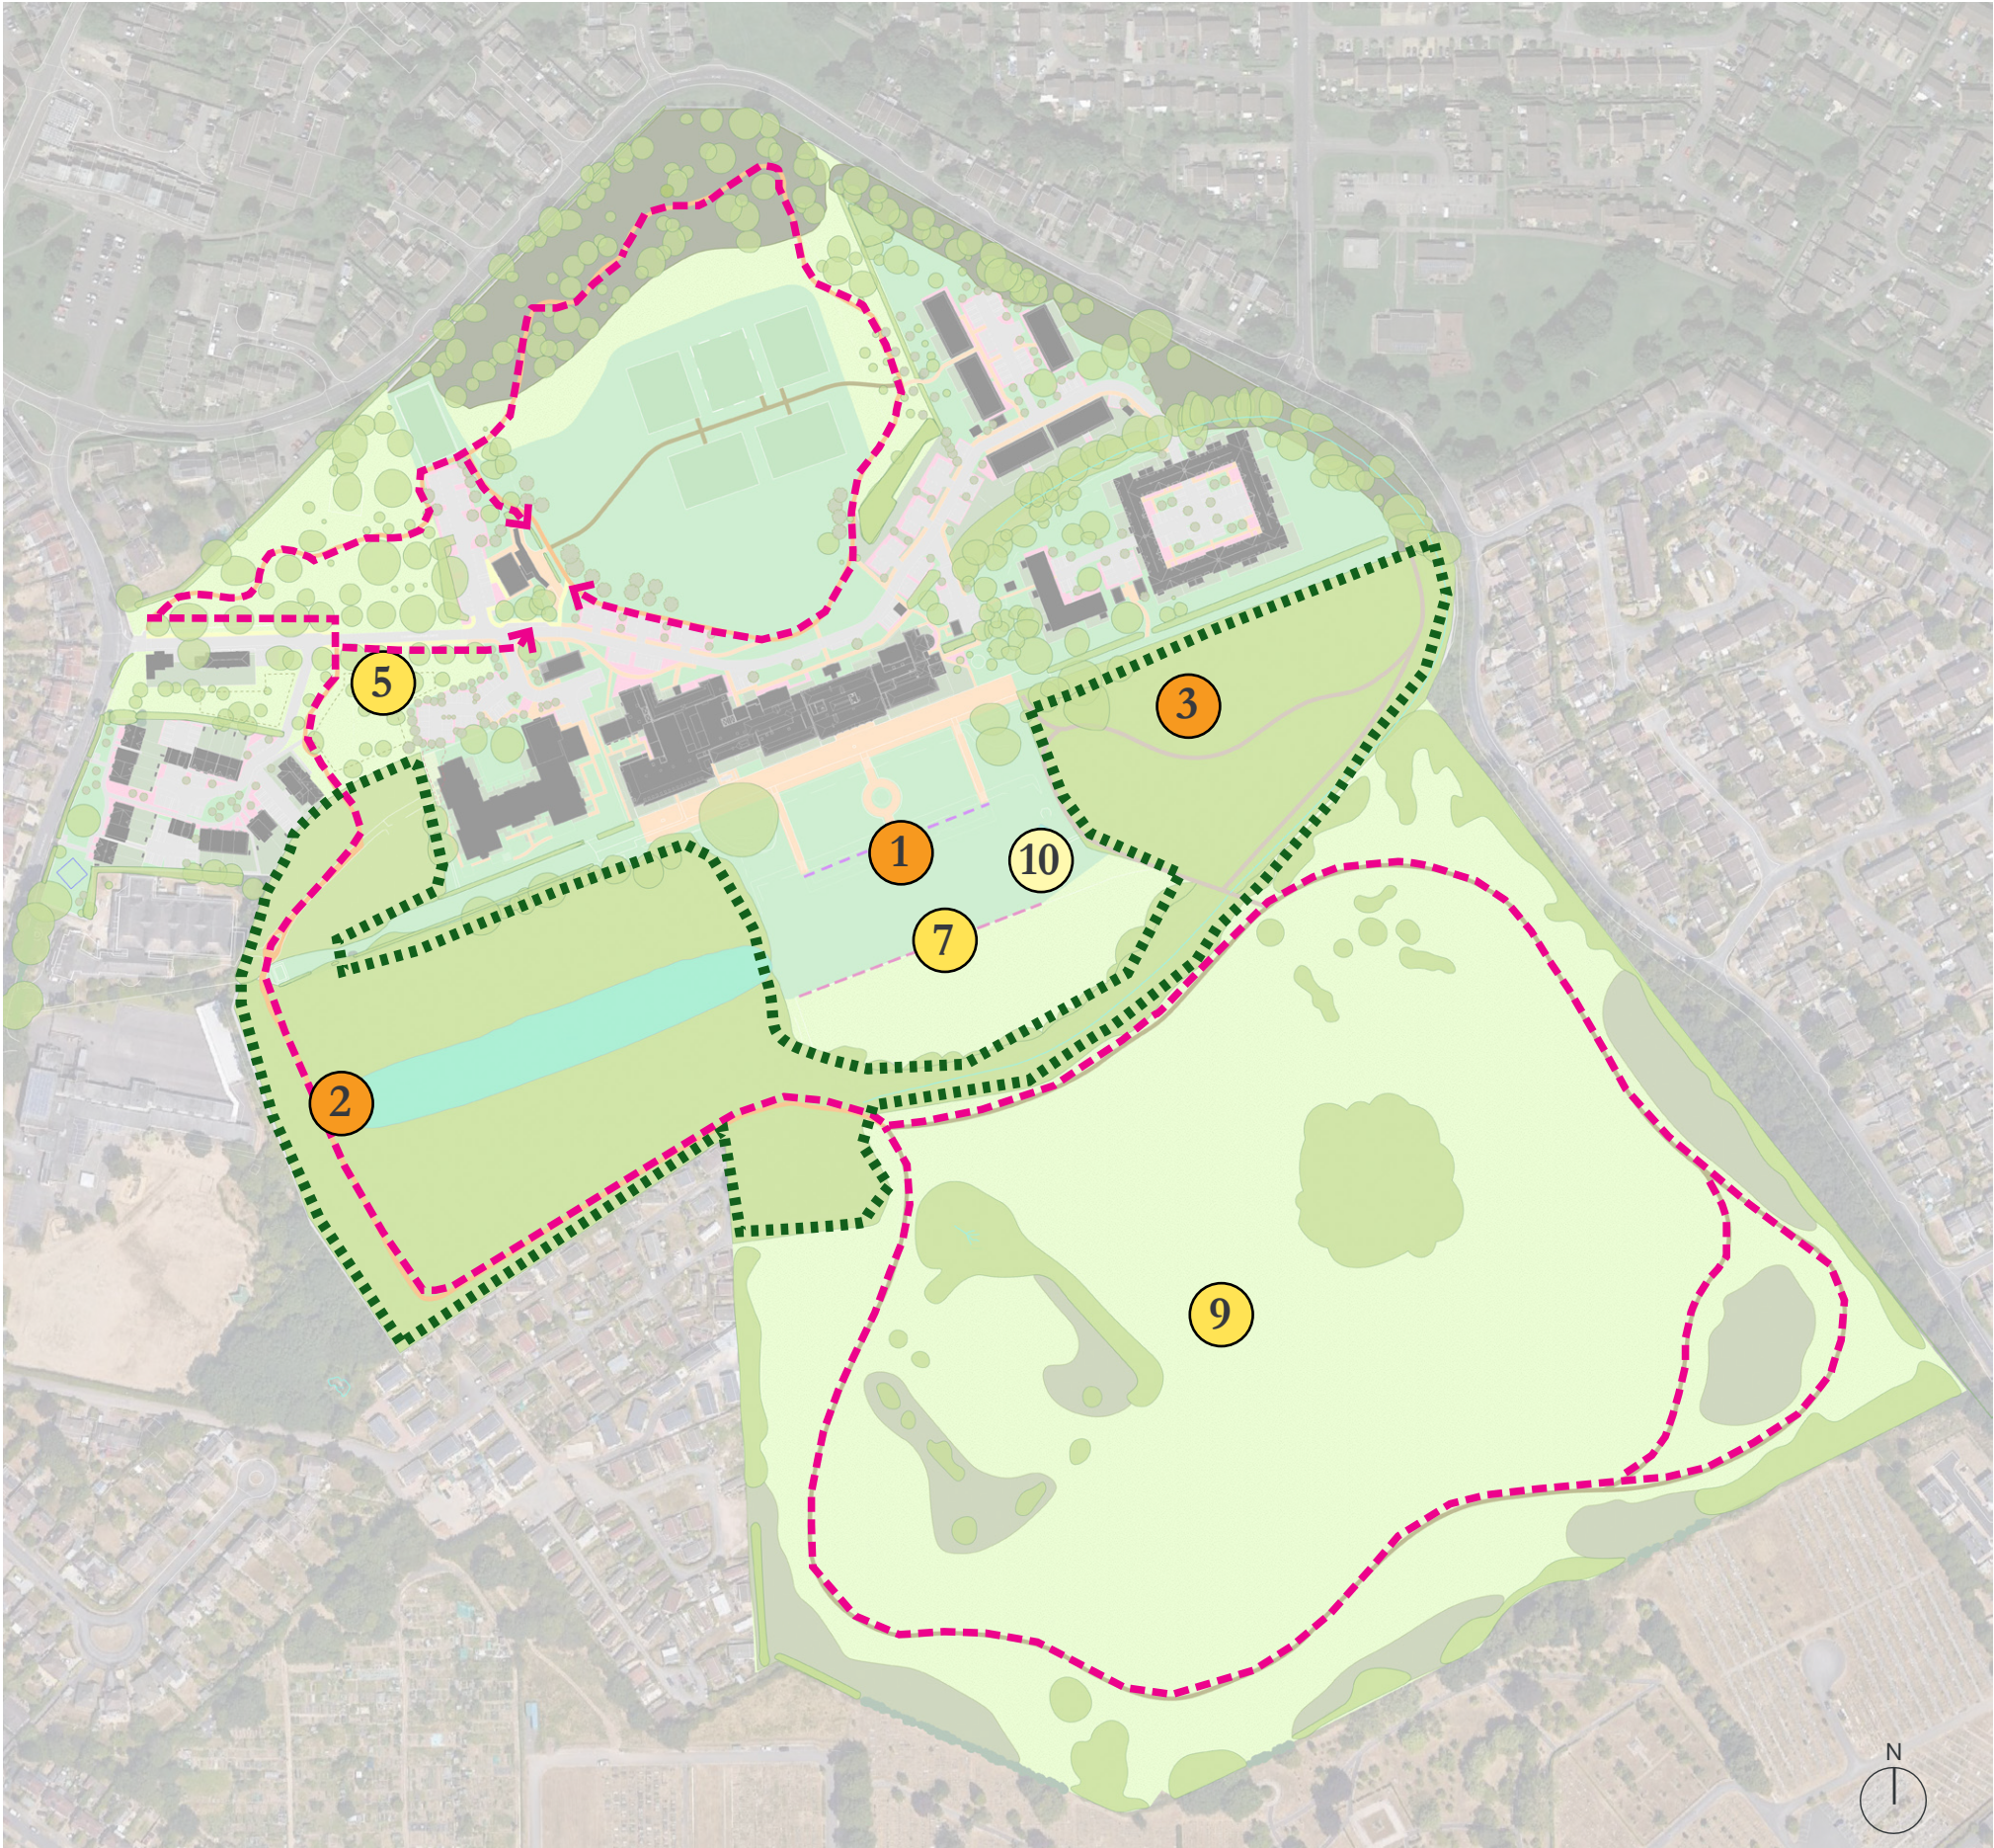

KEY

Phase 1

- 1 Footpath reinstatement
- 2 Urn and statue works
- 3 Summerhouse refurbishment
- Woodland surveys and management (Phase 1 and Phase 2)

Phase 2

- 5 Orchard restoration
- 7 Ha ha restoration
- 9 Meadow/parkland enhancements
- Heritage Trail

Phase 3

- 10 20th century garden enhancements

Caversham Park

on behalf of Beechcroft Developments Ltd

Published for the purposes of identification only and although believed to be correct accuracy is not guaranteed.
C:\Users\rbishop\Box\UK Urban Design Projects\Beechcroft\455151-Caversham Park\B Drawings\INDD\455151 Heritage Restoration Features 07/12/23
© Copyright Savills (UK) Ltd.

drawing no.	LA010	drawing	Historic Landscape Improvements -Phasing
revision	-	scale	NTS
drawn by	RB	checked by	RB
date	07.12.2023	job no.	455151