

General Notes

1.

This drawing is © copyright Hampshire County Council 2023. No unauthorised reproduction of any kind is permitted.

2.

No dimensions to be scaled from this drawing. Verify all dimensions prior to construction. Immediately report any discrepancies on the document to the Architect/Contract Administrator. This document shall be read in conjunction with associated models, specifications and related consultant's documents.

3.


Drawing to be read with all relevant Architectural, Interiors, Structural, M&E, Drainage/Public Health, Landscape, Civils and Interiors drawings and specifications.

4.

This map is reproduced from Ordnance Survey material with the permission of Ordnance Survey on behalf of the controller of Her Majesty's Stationery Office © Crown copyright. Unauthorised reproduction infringes Crown Copyright & may lead to prosecution or civil proceedings (100019180) 2023.



Hampshire
County Council

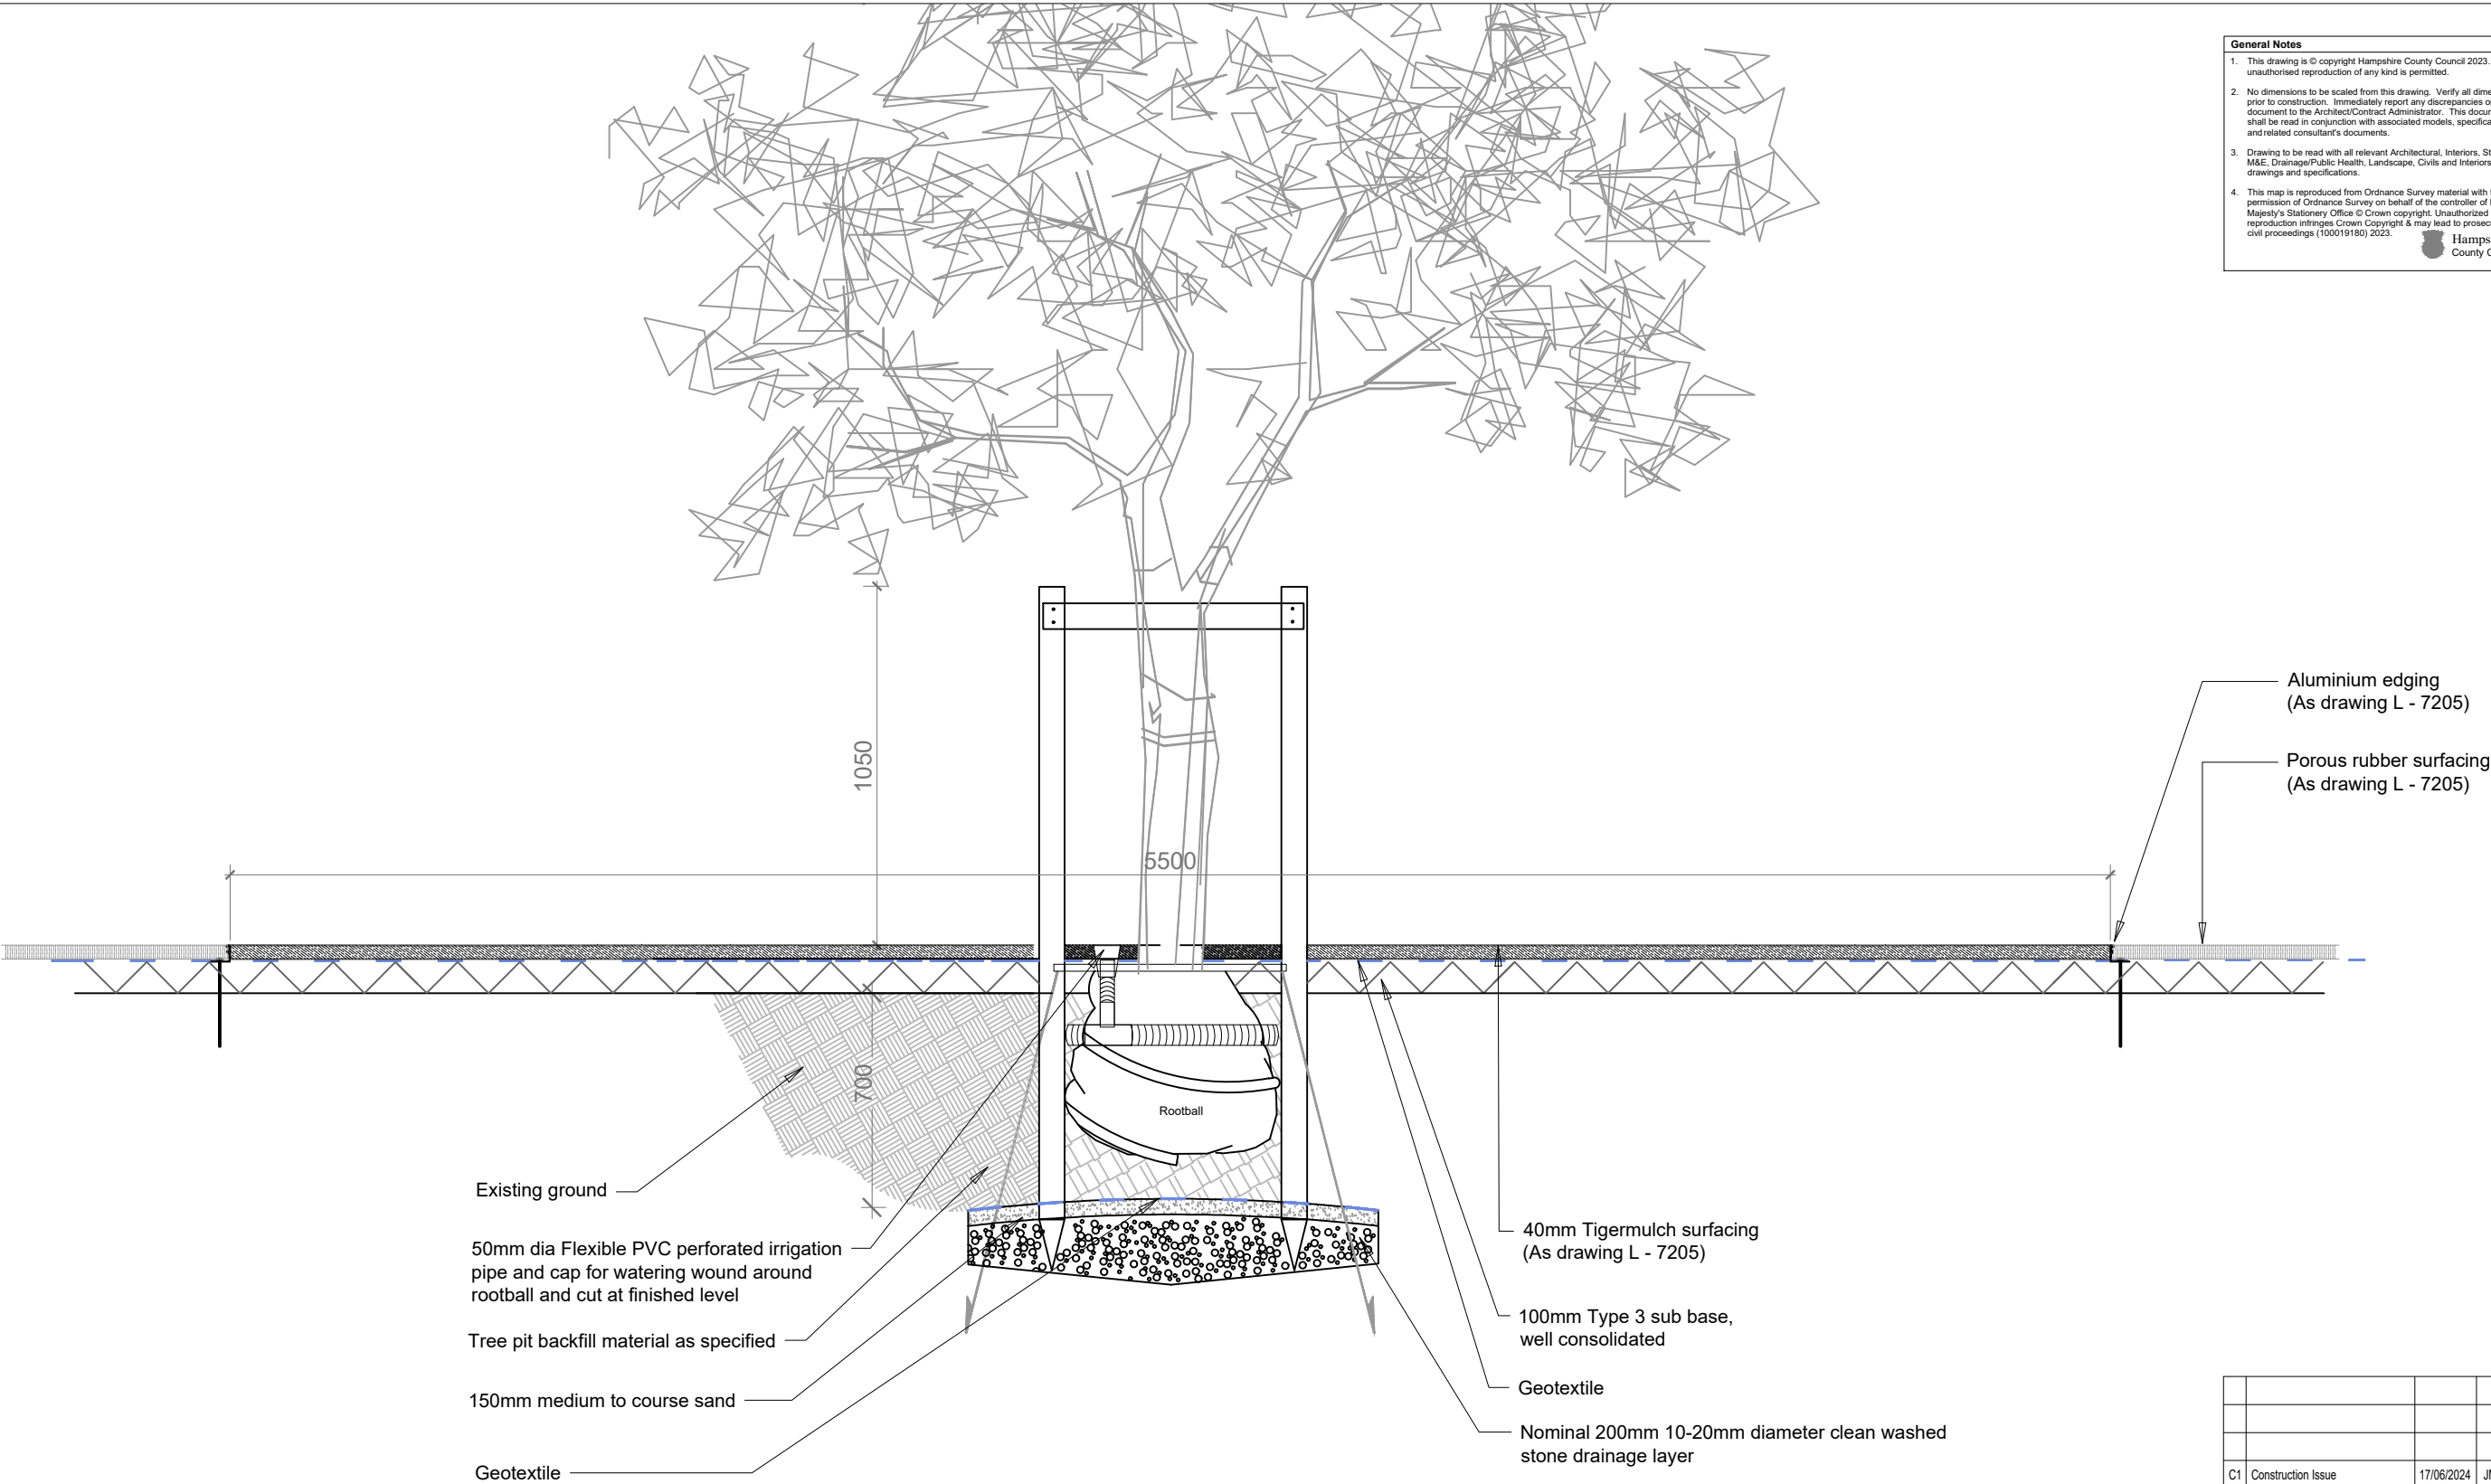

C1	Construction Issue	17/06/2024	JM	CL
T1	Draft Tender Issue	11/03/2024	JM	CL/MR

Rev	Description	Date	By	Chkd
-----	-------------	------	----	------

HCC Property Services,
Three Ministers House,
76 High Street, Winchester SO23 8UL
tel: (01962) 847801



Hampshire
County Council

PROJECT NAME

E05323 - Park Lane School

SHEET NAME

Infant School
Tigermulch Surfacing / Proposed Tree Pit Detail
Detail B:B

SCALE	DRAWN	CHKD	APRV
1:20 @ A3	JM	CL	-

DRAWING No.

project code - originator - volume - level - type - role - number

version

E05323-HCC-DR-L-7202	C1
----------------------	----

SUITABILITY

code description

D2 SUITABLE FOR TENDER

DETAIL B:B