

- Sheet Notes
- a. the drawing is copyright protected and may not be used, reproduced or relied upon by any third party except as explicitly agreed by MAPL
 - b. all dimensions are in millimetres unless noted otherwise
 - c. all measurements must be obtained from stated dimensions only and checked before ordering any materials. Measurements must not be scaled off the drawing except for Local Authority Planning application purposes
 - d. all drawings must be read in conjunction with all other project drawings and any discrepancies reported immediately for clarification
 - e. full schedules, specification notes and legends are located on drawings numbered '900' to '999' (900 series)

0	28.02.2024	JMR	Planning issue
Rev	Date	By	Description

m

a

michael aubrey

partnership

• 0118 962 9666 • www.mapl.co.uk

Client

Mr. & Mrs. Collins

Project Address

24 Balmore Park, Caversham,
Reading, Berkshire. RG4 8PU


Project Description

Partial Garage Conversion &
Rear Dormer Extension

Sheet Title


Plans - Ground & First Levels -
Existing GA

Sheet Ref.	MAP-C4878-100	Rev.	0
Project Ref.	C4878	Date	28.02.2024
Drawn by	JMR	Checked by	JMR
Scale	1 : 100	Sheet Size	A3

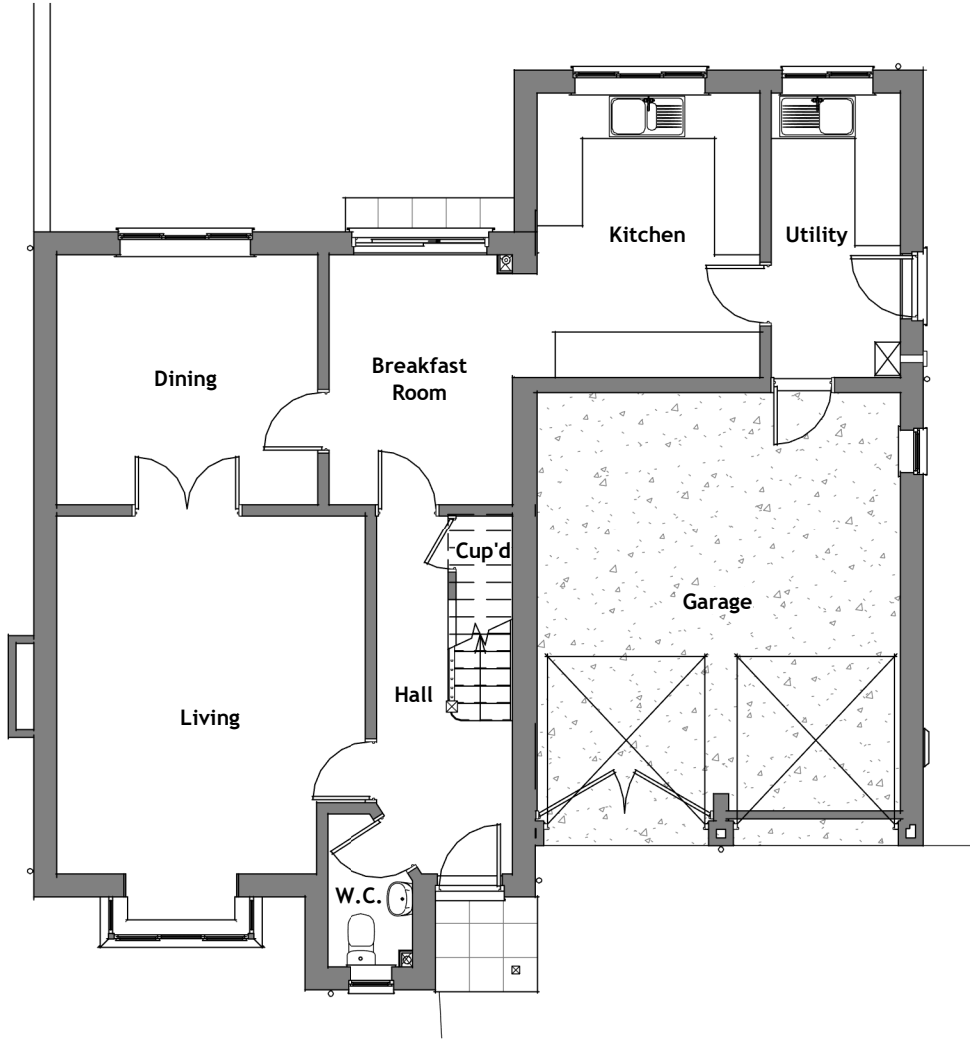

Existing Ground Level Plan

General Arrangement | 00-FFL | Scale 1 : 100

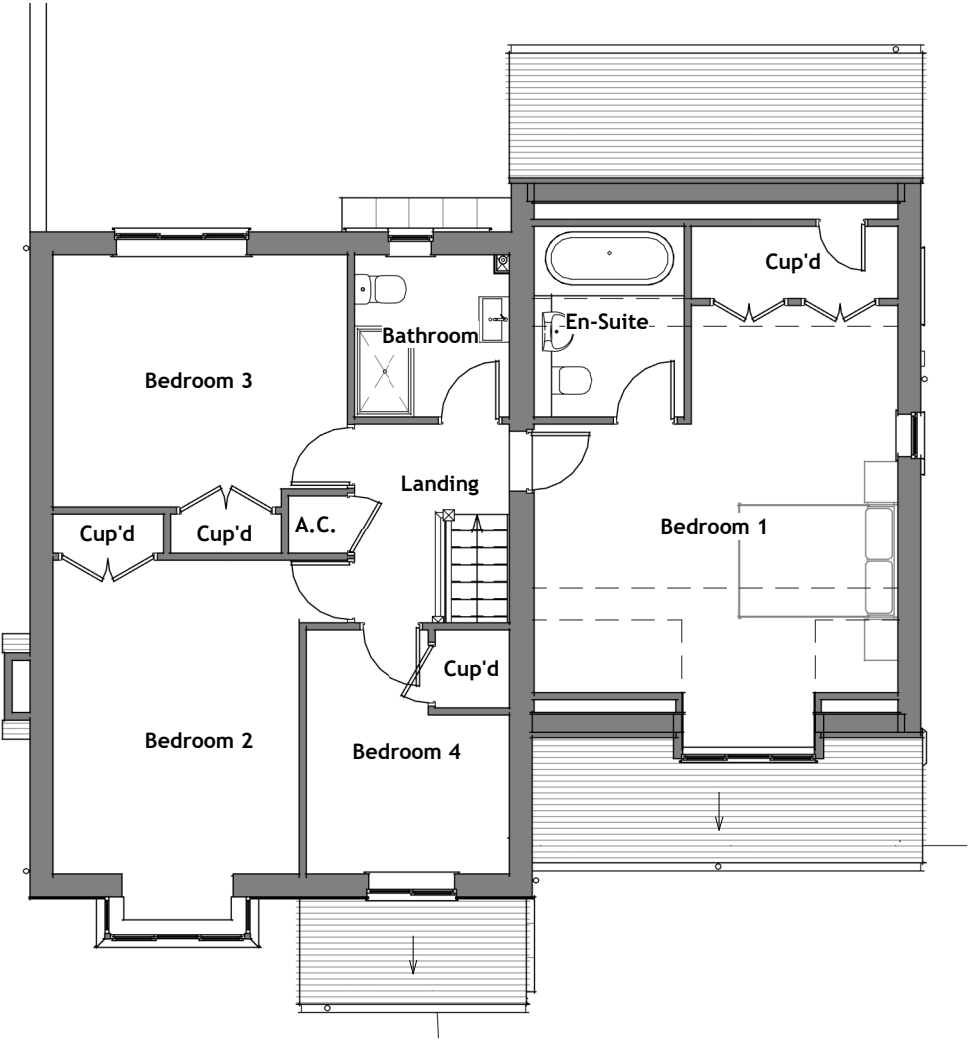

Existing First Level Plan

General Arrangement | 01-FFL | Scale 1 : 100

