


B&Q READING - EXISTING SITE PHOTOS & SITE PLAN

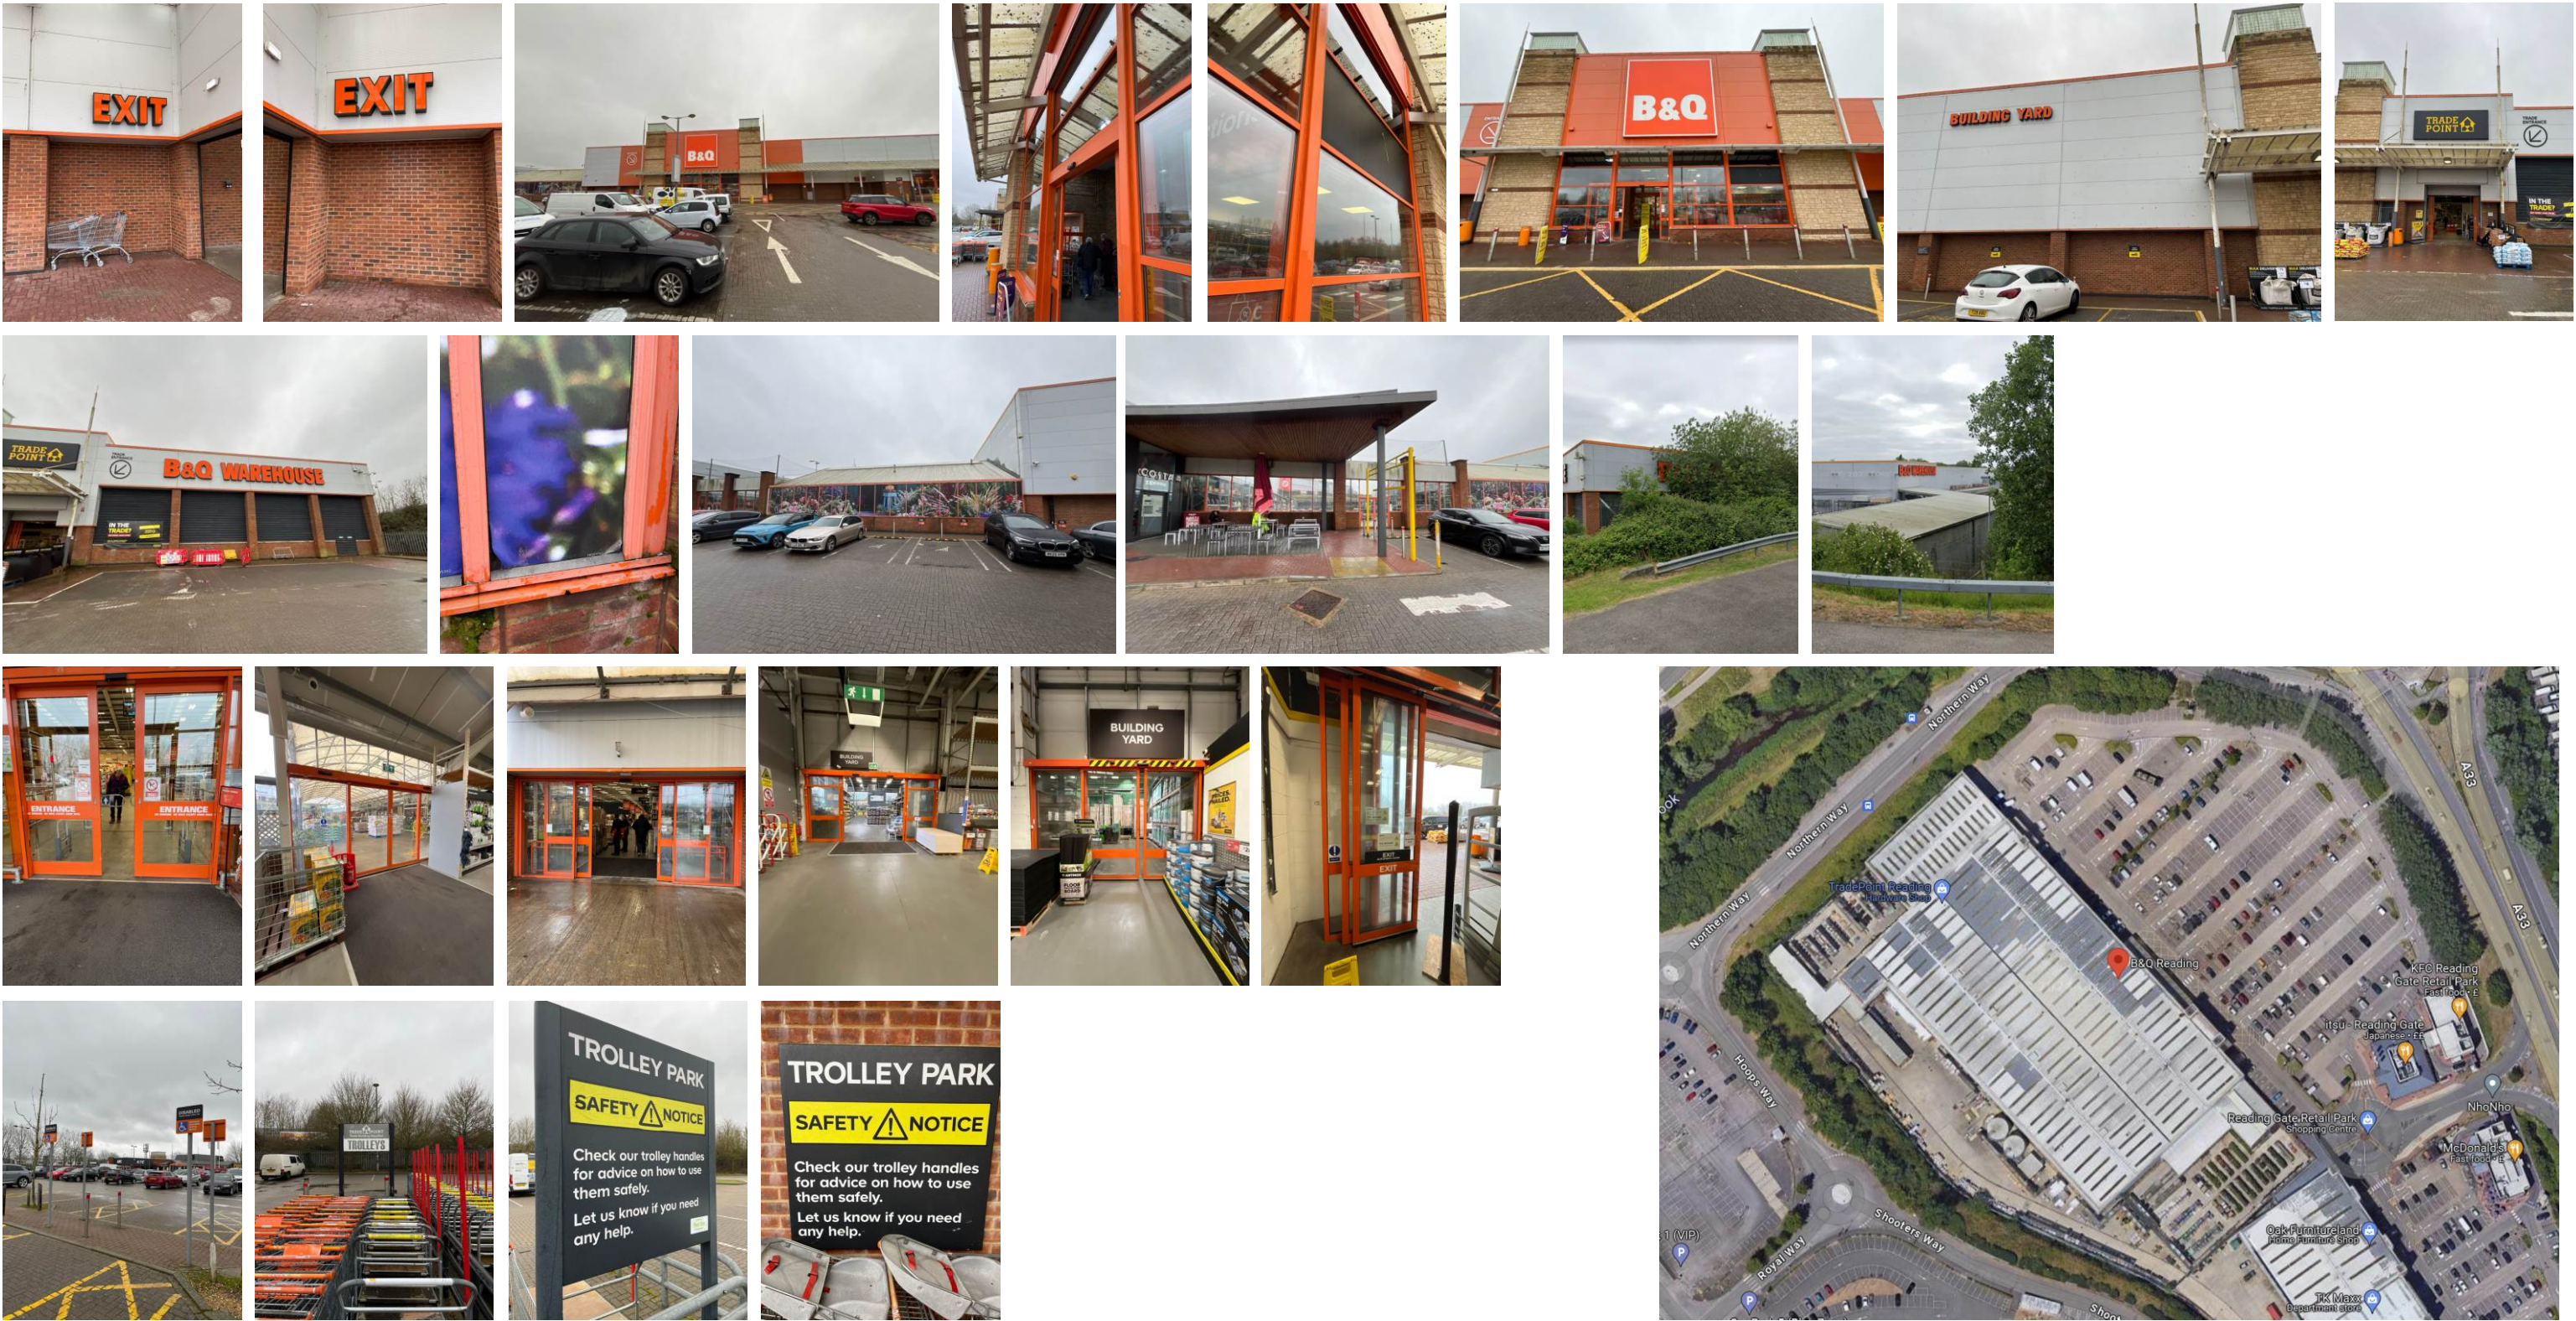

FILE EXT.	\A-Z PROJECTS\B&Q\SITES\READING\DRAWINGS\
CLIENT	B&Q
ADDRESS	READING
DRAWN BY	J.KING

DWG No.	01_B&Q_READING
DATE	31-01-24
JOB No.	XXXXXX

REV 03
NOT APPROVED

This drawing is confidential and any form of reproduction, modification, distribution or other unauthorised use is strictly prohibited without written consent



B&Q READING - EXISTING SIGNAGE REMOVALS



EXISTING



PROPOSED

FRONT ELEVATION
REMOVE EXISTING
B&Q WAREHOUSE LETTERS



EXISTING



PROPOSED

SIDE ELEVATION
REMOVE EXISTING
B&Q WAREHOUSE LETTERS



EXISTING



PROPOSED

REAR ELEVATION
REMOVE EXISTING
B&Q WAREHOUSE LETTERS

FILE EXT.	\A-Z PROJECTS\B&Q\SITES\READING\DRAWINGS\
CLIENT	B&Q
ADDRESS	READING
DRAWN BY	J.KING

DWG No.	01_B&Q_READING
DATE	31-01-24
JOB No.	XXXXXX
This drawing is confidential and any form of reproduction, modification, distribution or other unauthorised use is strictly prohibited without written consent	

REV 03
NOT APPROVED





EXISTING FRONT ELV



PROPOSED FRONT ELV



RESKIN 1 OFF EXISTING FLEXFACE BOX
APPROX. 5000 X 2000MM
DIGI PRINTED FLEXIBLE PVC SKIN TO FACE.
NEW ALUMINIUM BOX P/COATED BLACK RAL 9005
GREENS TO FIT BIRD SPIKES TO BOX.



EXISTING FRONT ELV



PROPOSED FRONT ELV

Shop day or night at diy.com

1 OFF FOLDED ALUMINIUM PANEL APPROX. 11700 X 1020 X 40MM.(PANEL SPLITS TBC)
FULL ALUMINIUM BACKTRAY TO SUIT, ALL P/COATED GREY RAL 7021.
CUT WHITE VINYL TEXT APPLIED TO FACE PANELS.



EXISTING FRONT ELV



PROPOSED FRONT ELV

BUILDING YARD

1 OFF FOLDED ALUMINIUM PANEL 6000 X 1000 X 40MM.
P/COATED GREY RAL 7021.
CUT WHITE VINYL TEXT APPLIED.

FILE EXT.	\A-Z PROJECTS\B&Q\SITES\READING\DRAWINGS\
CLIENT	B&Q
ADDRESS	READING
DRAWN BY	J.KING

DWG No.	01_B&Q_READING
DATE	31-01-24
JOB No.	XXXXXX
This drawing is confidential and any form of reproduction, modification, distribution or other unauthorised use is strictly prohibited without written consent	

REV 03
NOT APPROVED





EXISTING REAR ELV



PROPOSED REAR ELV



1:50

1 OFF NEW INTERNALLY ILLUMINATED
ECONOFLEX FLEXFACE BOX 3000 X 3000MM
ALI BOX WITH DIGI PRINTED FLEXIBLE PVC SKIN TO FACE.
BOX TO BE PAINTED ORANGE BY GREENS.
GREENS TO FIT BIRD SPIKES TO TOP.

FILE EXT.	\A-Z PROJECTS\B&Q\SITES\READING\DRAWINGS\
CLIENT	B&Q
ADDRESS	READING
DRAWN BY	J.KING

DWG No.	01_B&Q_READING
DATE	31-01-24
JOB No.	XXXXXX
This drawing is confidential and any form of reproduction, modification, distribution or other unauthorised use is strictly prohibited without written consent	

REV 03
NOT APPROVED



B&Q READING - PROPOSED SIGNAGE LOW LEVEL



EXISTING



EXISTING



EXISTING



EXISTING



PROPOSED



PROPOSED



PROPOSED




PROPOSED



1:25

2 OFF FOLDED ALUMINIUM PANELS
2400 X 600 X 40MM.
P/COATED GREY RAL 7021.
CUT WHITE VINYL TEXT APPLIED.

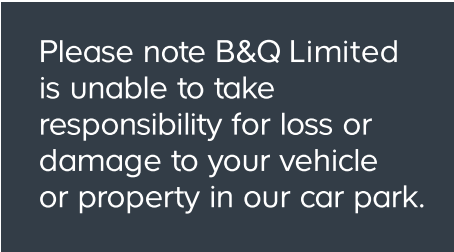

1:10

3 OFF FOLDED ALUMINIUM PANELS
600 X 330 X 40MM
P/COATED GREY RAL 7021
CUT WHITE VINYL TEXT APPLIED

FILE EXT.	\A-Z PROJECTS\B&Q\SITES\READING\DRAWINGS\
CLIENT	B&Q
ADDRESS	READING
DRAWN BY	J.KING

DWG No.	01_B&Q_READING
DATE	31-01-24
JOB No.	XXXXXX
This drawing is confidential and any form of reproduction, modification, distribution or other unauthorised use is strictly prohibited without written consent	

REV 03
NOT APPROVED

